




SIDE
elevation looking south

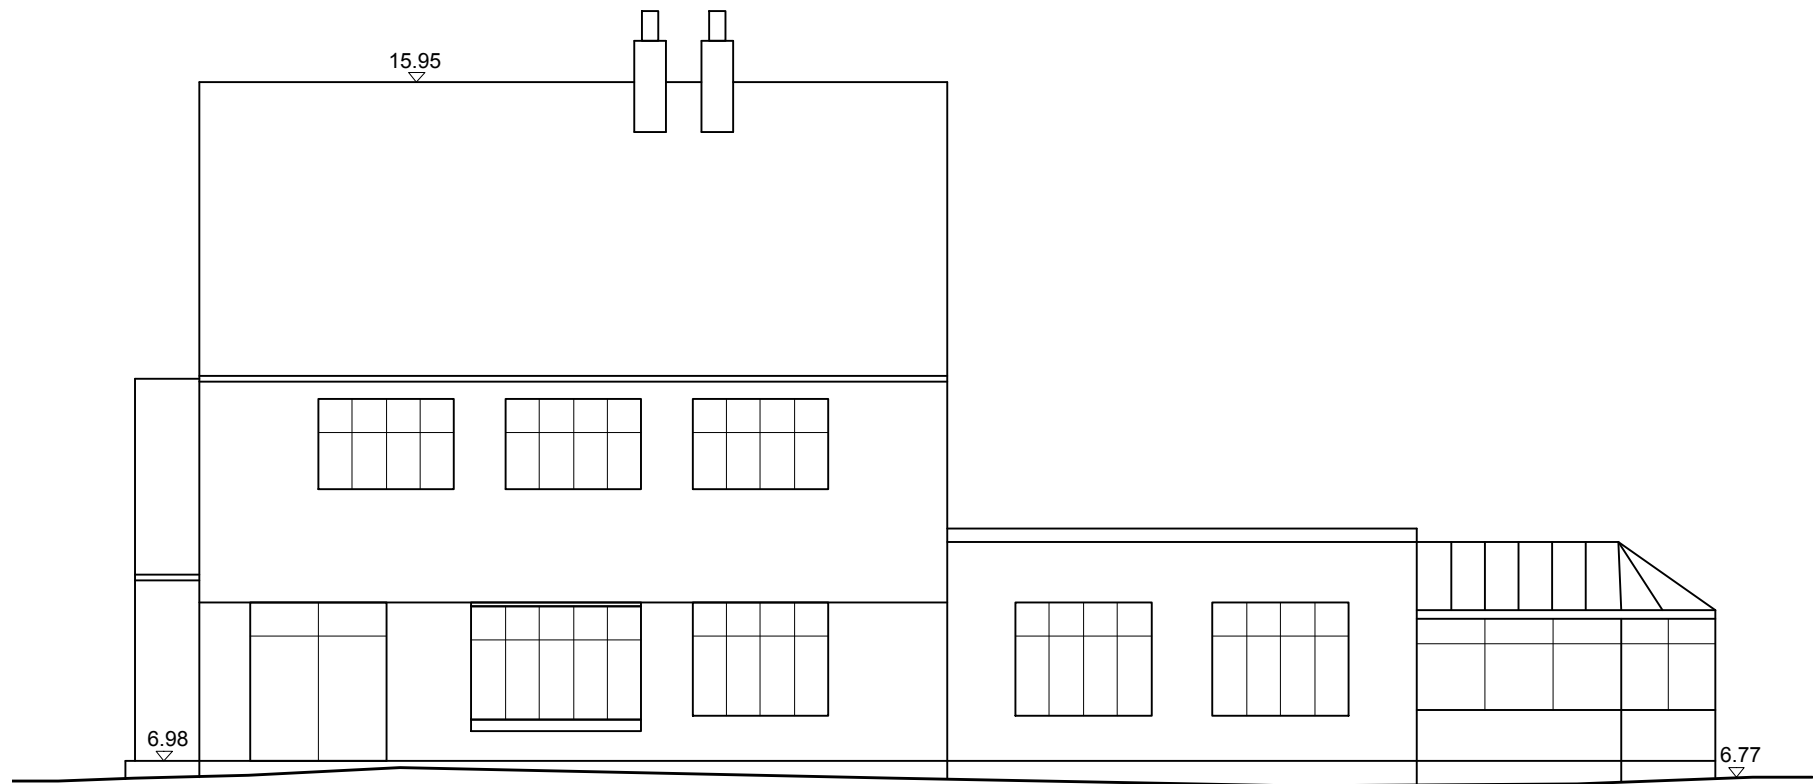


FRONT ELEVATION
looking west





SIDE
elevation looking north



REAR
elevation looking east

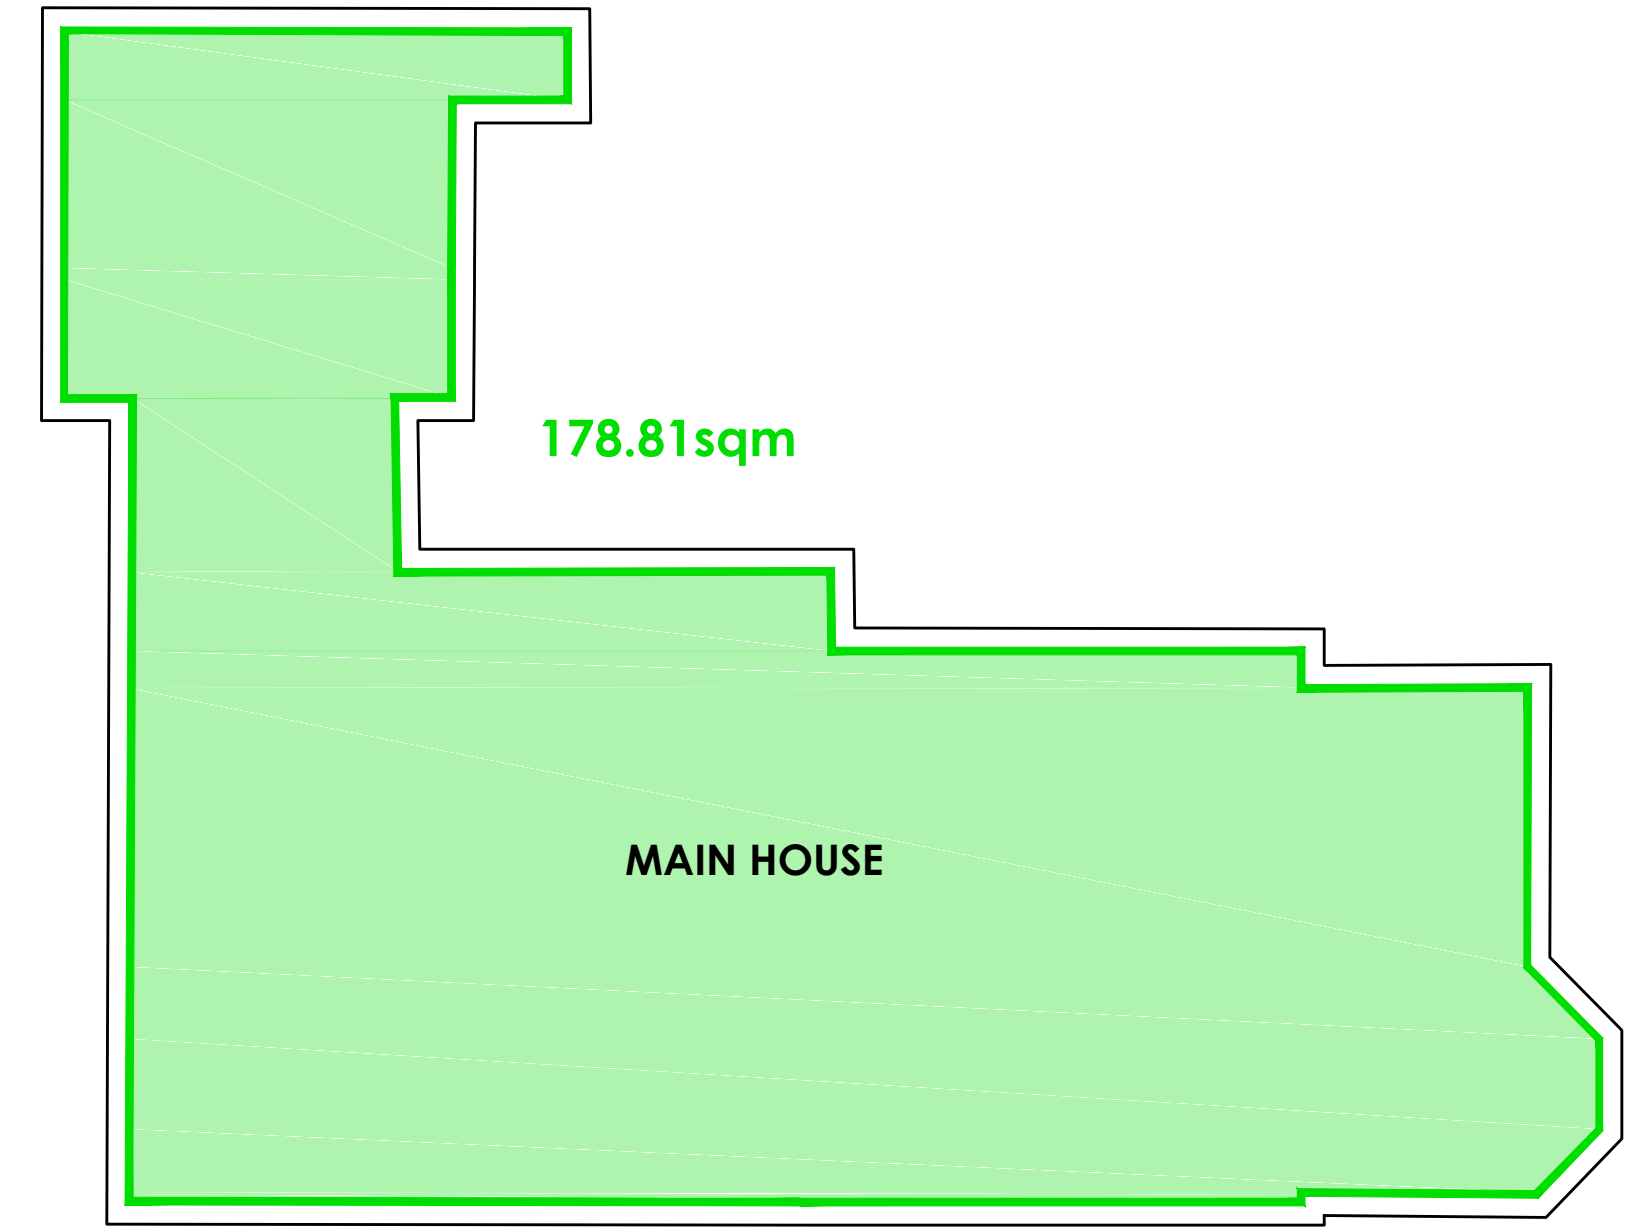

GROUND
floor plan

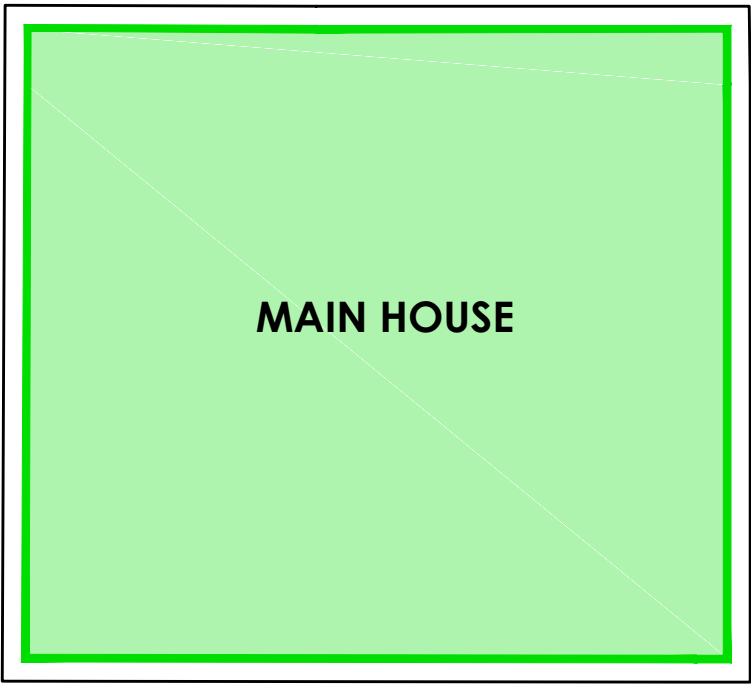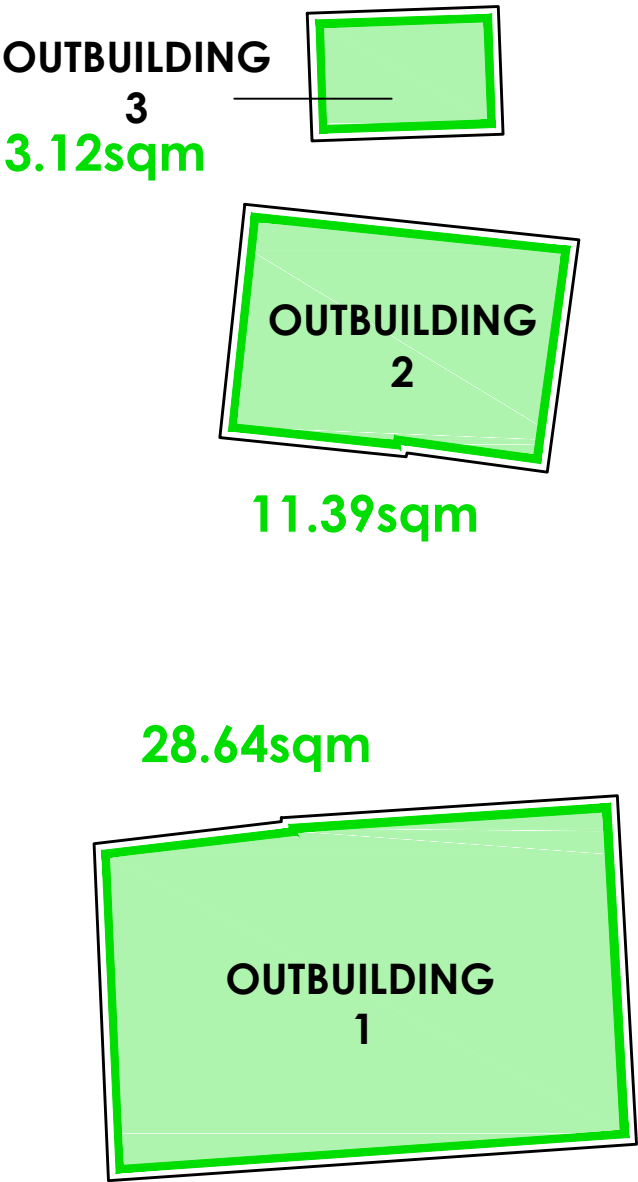

FIRST
floor plan



SITE
plan (not to scale)

Notes

1. This drawing is the copyright of MH Architects Ltd

2. Do not scale this drawing except for Local Authority planning purposes

3. All dimensions must be checked on site by the contractor prior to commencement of the works.

Client Approval

X

A - Approved

X

B - Approved with comments

X

C - Do not use

Rev.

Revision Note/Purpose of Issue

Drw By

Date

Chk By

Date