



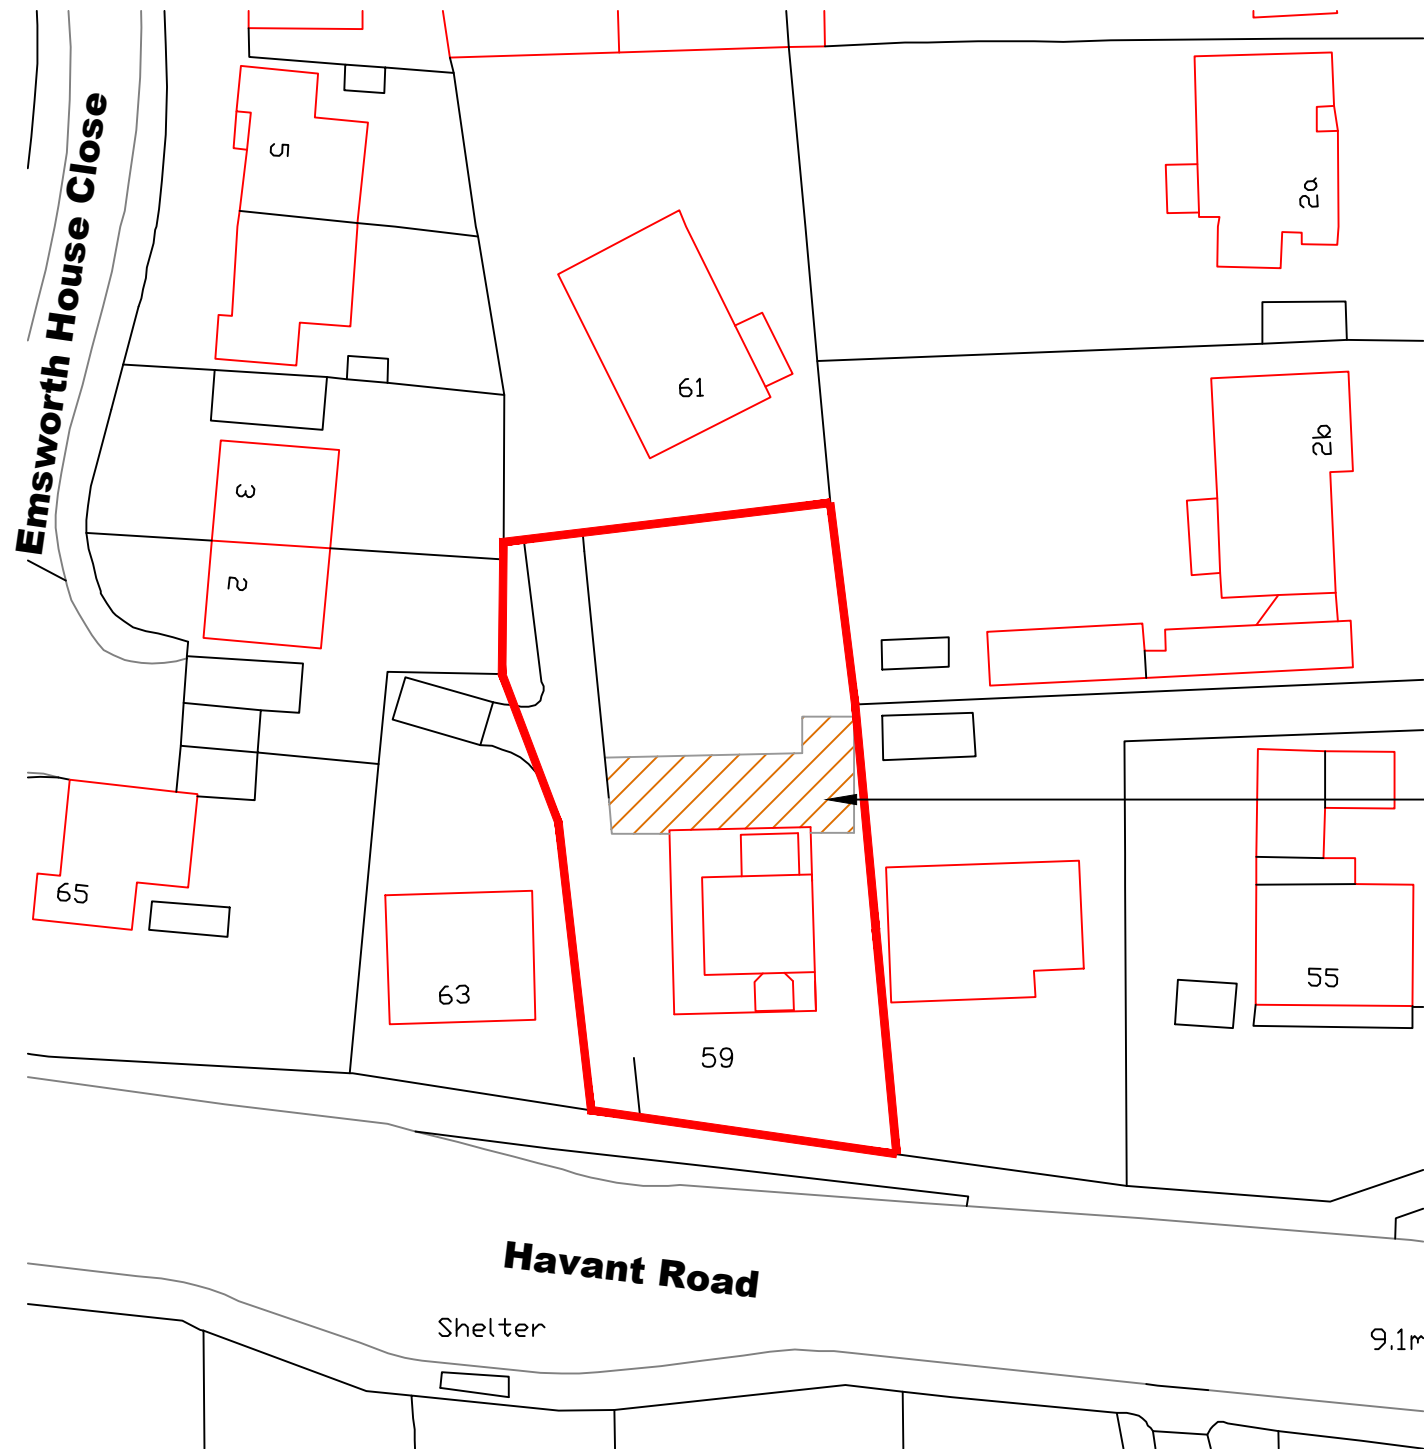


BLOCK PLAN
SCALE 1:500



**Proposed single storey rear extension
with external alterations including
demolition of detached garage &
alterations to boundary wall at:
59 Havant Road
Emsworth
PO10 7JQ**

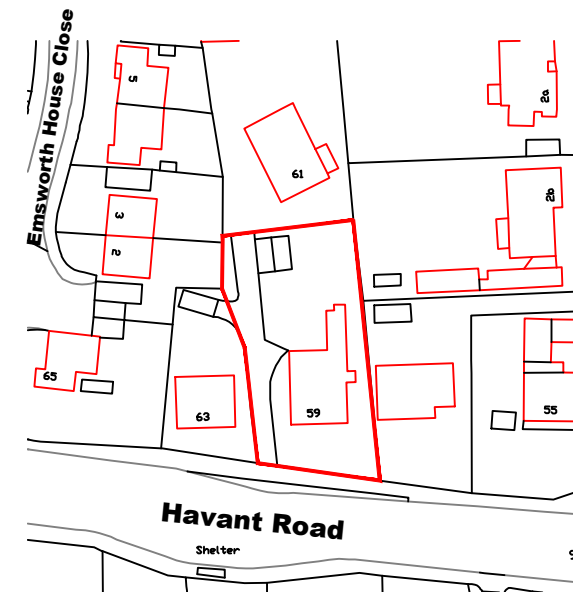

SITE LOCATION
SCALE 1:1250

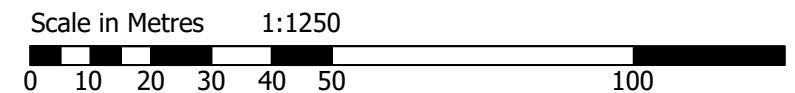

Notes: The design and construction of this project shall be in accordance with the current Building Regulations & NHBC Standards. These notes & drawings have been prepared solely for the purpose of Planning & Building Regulation approval. Do not scale from this drawing unless for Planning purposes. All dimensions to be checked on-site and any alterations to be approved by the Architect and/or client prior to any work commencing. Ordnance Survey Licence No: 100047591 This drawing to be copyright and to be read in conjunction with all other drawings	Revisions:	Key:	Drawing Details: PLANNING DRAWING Block & Location Plans <table><tr><td>Project No:</td><td>895</td><td>Drawing No:</td><td>6</td><td>Rev No:</td><td></td></tr><tr><td>Scale:</td><td>1:500 1:1250 @ A3</td><td>Drawn:</td><td>BWH</td><td>Date:</td><td>22/06/18</td></tr></table>	Project No:	895	Drawing No:	6	Rev No:		Scale:	1:500 1:1250 @ A3	Drawn:	BWH	Date:	22/06/18	Client Name: Mr & Mrs M Paterson	Project Address: 59 Havant Road Emsworth Hants PO10 7JQ	 BH ARCHITECTURE Ltd Heath Cottage Newlands Lane Purbrook Waterlooville Hants PO7 5SQ Tel: 023 9223 2322 Mob: 07747 771808 E-mail:bernard@bernardharding.com
Project No:	895	Drawing No:	6	Rev No:														
Scale:	1:500 1:1250 @ A3	Drawn:	BWH	Date:	22/06/18													