

New vinyls to be applied externally applied up to FULL height with vandal proof protection.

New vinyls to be applied externally applied up to 1800mm high from FFL with vandal proof protection.


Store directory, glazing vinyl to be applied internally.

New Solar Vinyl to be applied to glazing

New vinyls to be applied externally applied up to 1500mm high from FFL with vandal proof protection.

5mm Dibond panel to be wrapped around ATM surround.

PROPOSED PLAN
1:200

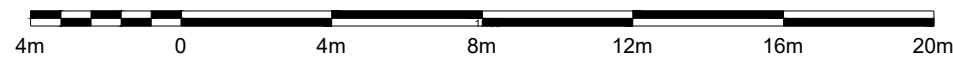

STORE TYPE EXPRESS	
STORE NAME HAYLING ISLAND	
CONTENT PROPOSED PLAN	
DATE 13.11.2018	SCALE 1:200@A3
DRAWING NUMBER 02_2609_02b	
DRAWN BY SANJANA	CHECKED BY ANDY HORWOOD
REVISION PLANNING	