



PROPOSED SIDE/FRONT ADDITION AND ALTERATIONS.
 21, WESTFIELD AVENUE, HAYLING ISLAND, HANTS.
 FOR MR & MRS BARNDEN.

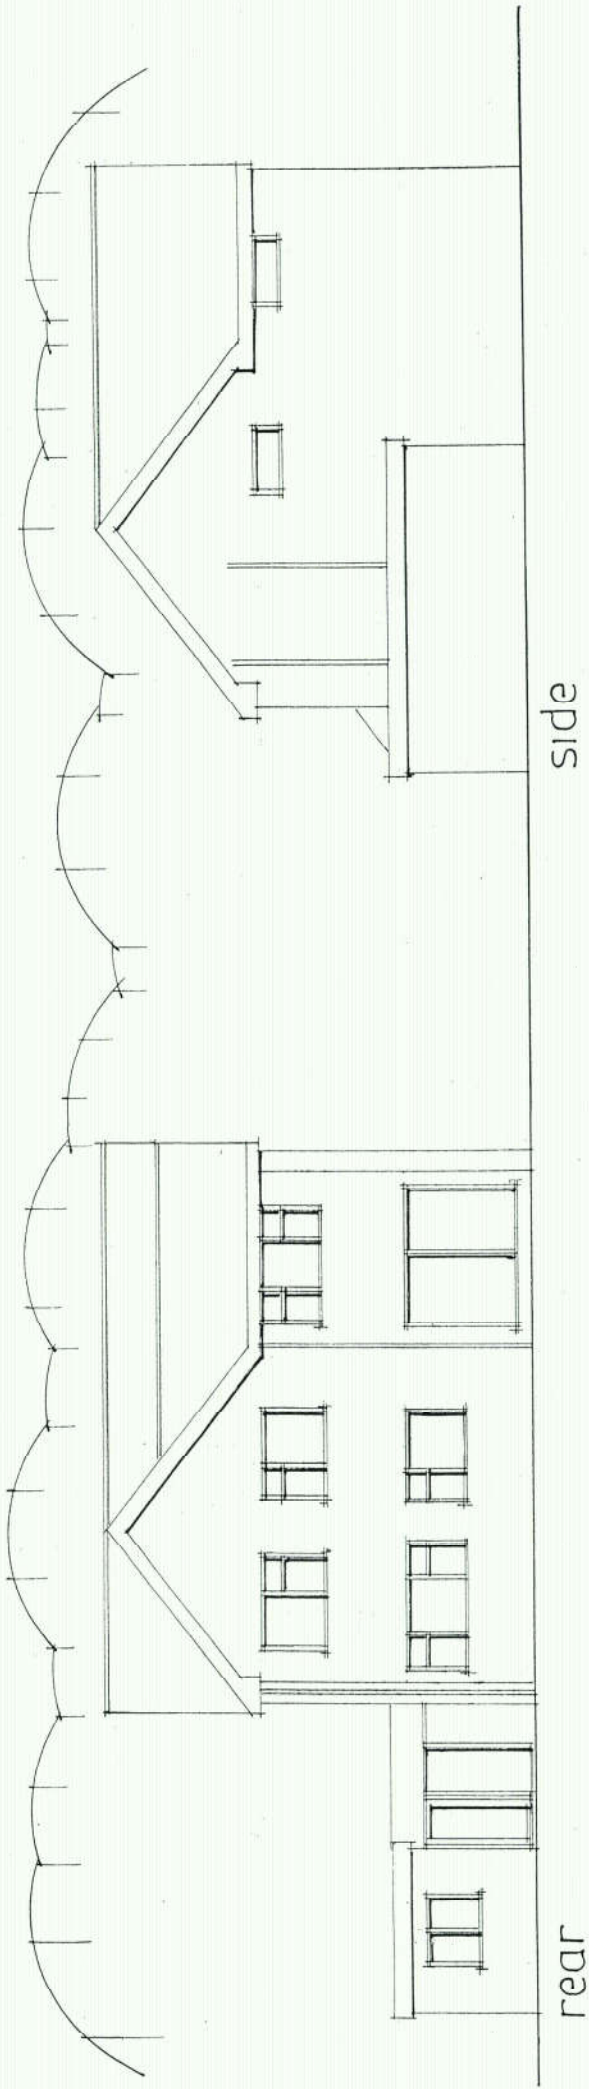

side

EXISTING ELEVATIONS

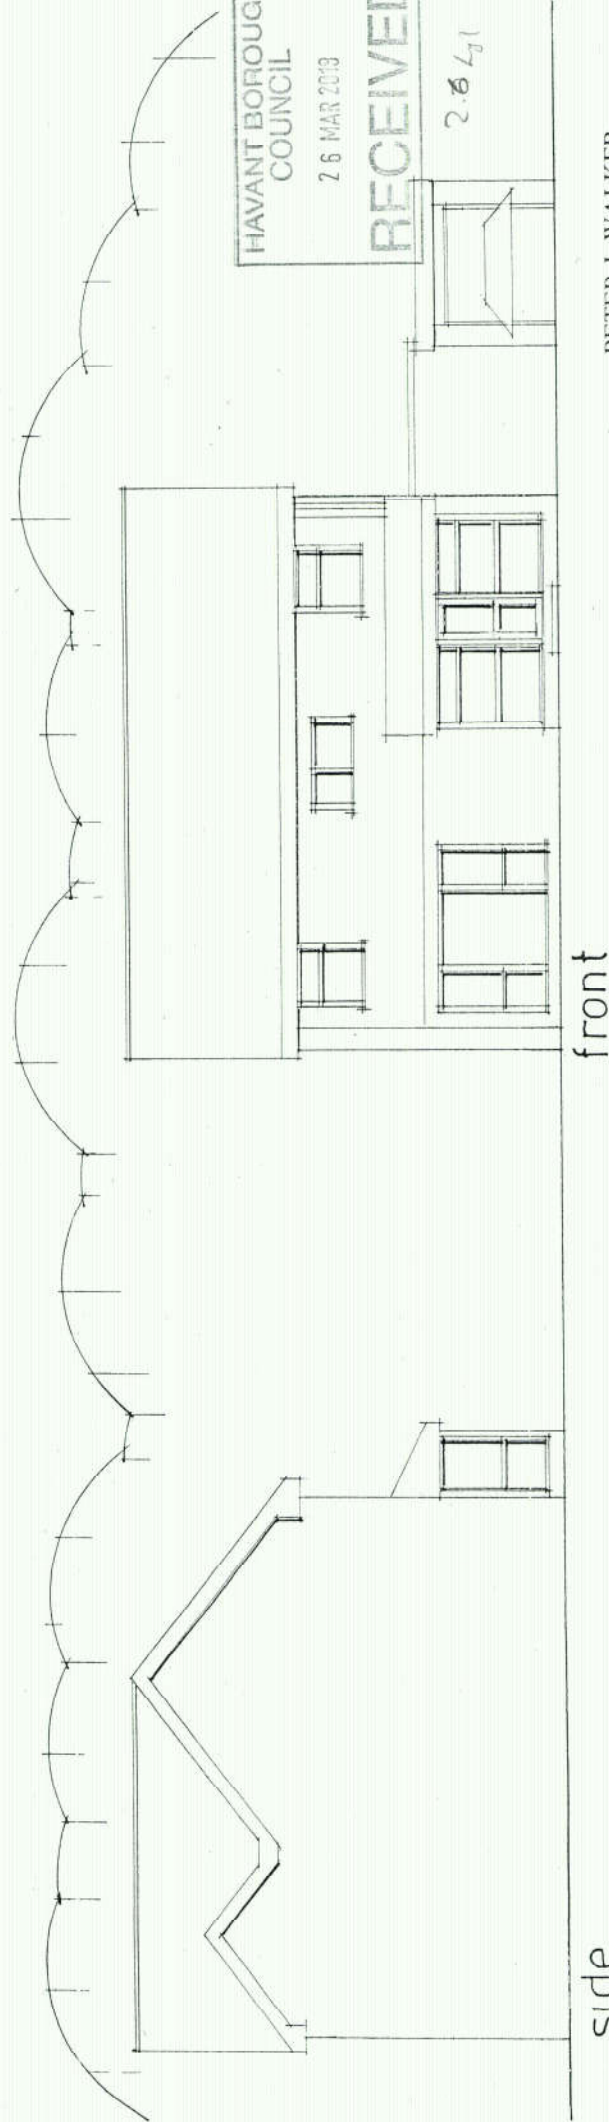

side

date mar 18
 scale 1:50

HAVANT BOROUGH
 COUNCIL
 26 MAR 2013
 RECEIVED

26 MAR 2013

PETER J. WALKER
 ISLAND DESIGN
 182 SEAFRONT, HAYLING ISLAND, HANTS
 PO11 9AN