


© Crown copyright and database rights 2018 OS 100053143
Reproduction in whole or part is prohibited without the prior permission of Ordnance Survey.

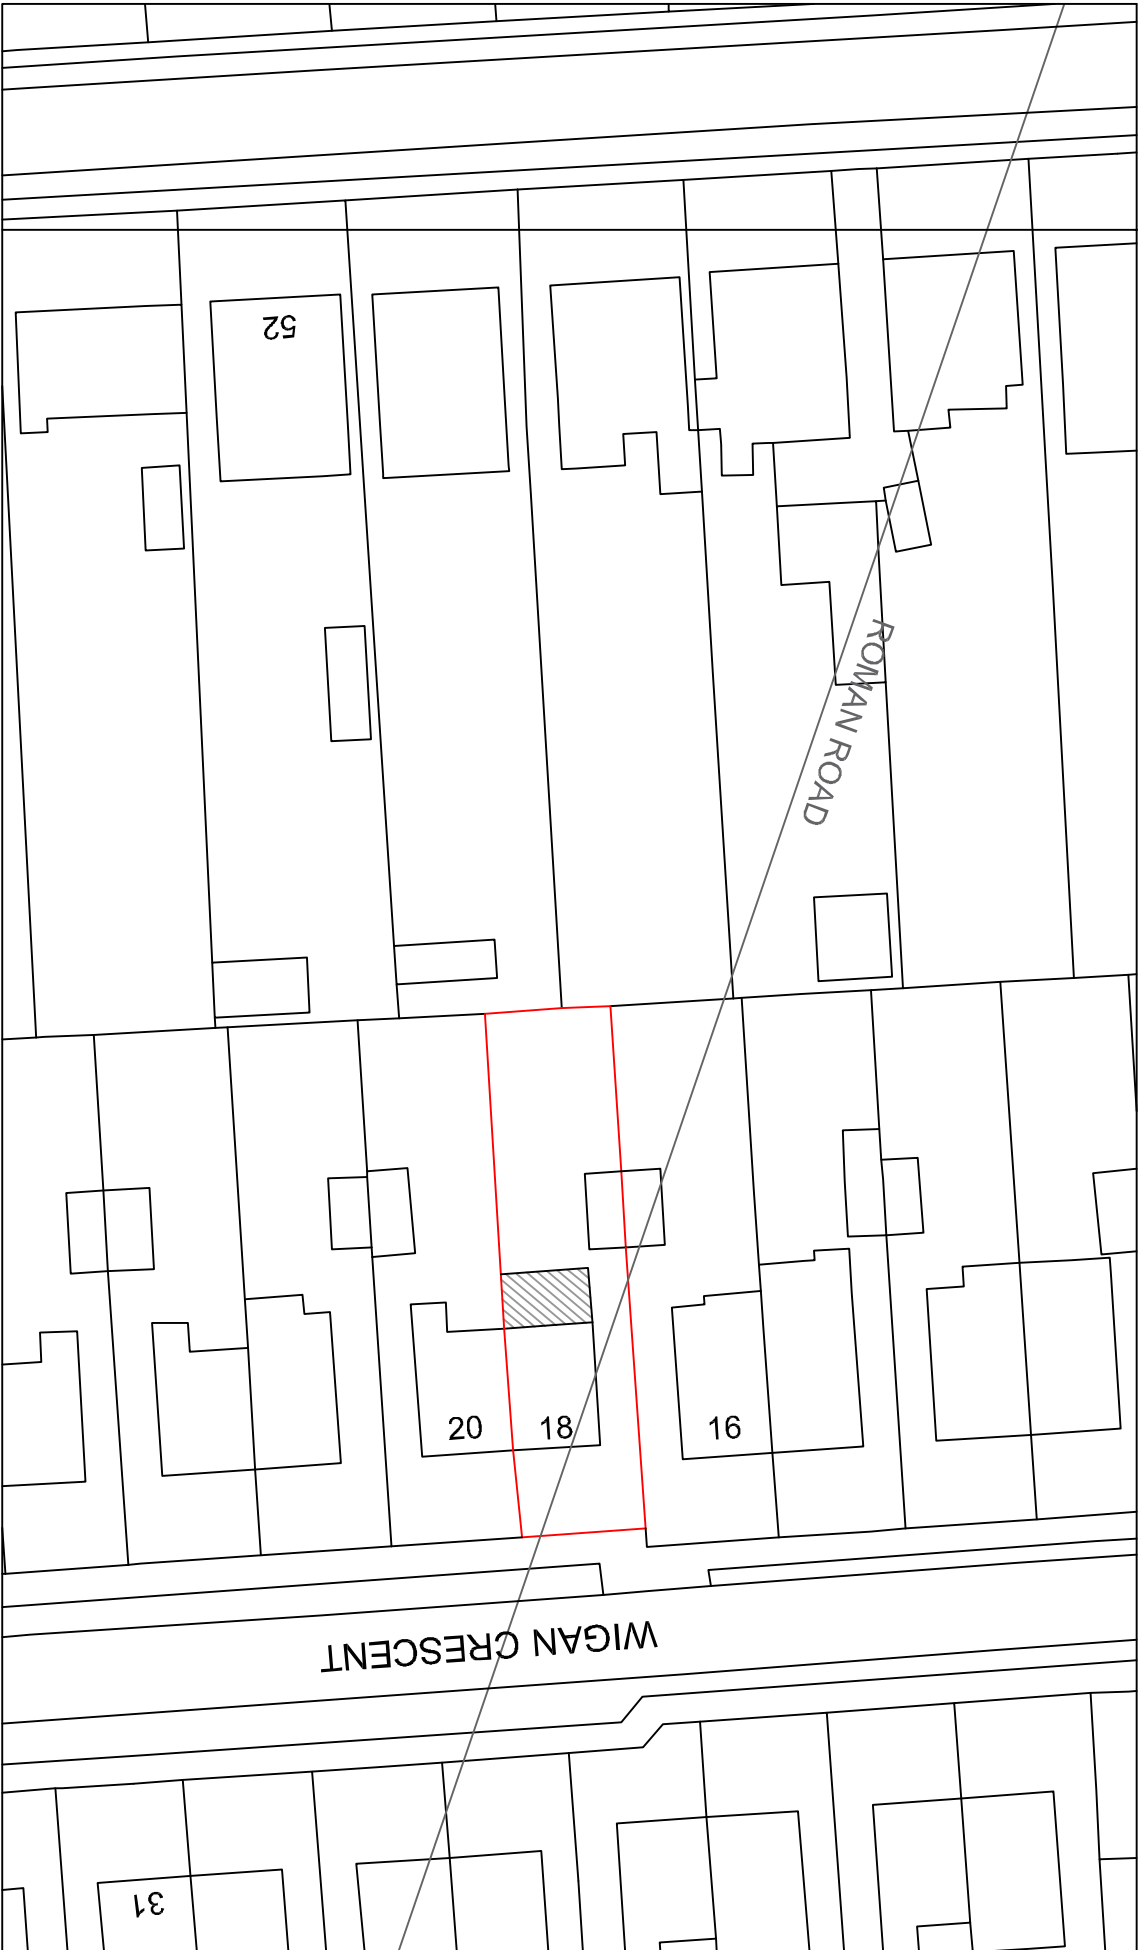

Your Home Plans Ltd
Blundens, Stane Street, Hainaker,
West Sussex, PO18 0LE
Tel: 01243 773829
june@yourhomeplans.co.uk

**18 WIGAN CRESCENT
BEDHAMPTON
HAMPSHIRE
PO9 3PP**

Block Plan

Project Number:	18WIG-18
Date:	30th August 2018
Drawn By:	Your Home Plans Ltd
Checked By:	JEG

Drawing No:
01

Scale: 1:500 A3