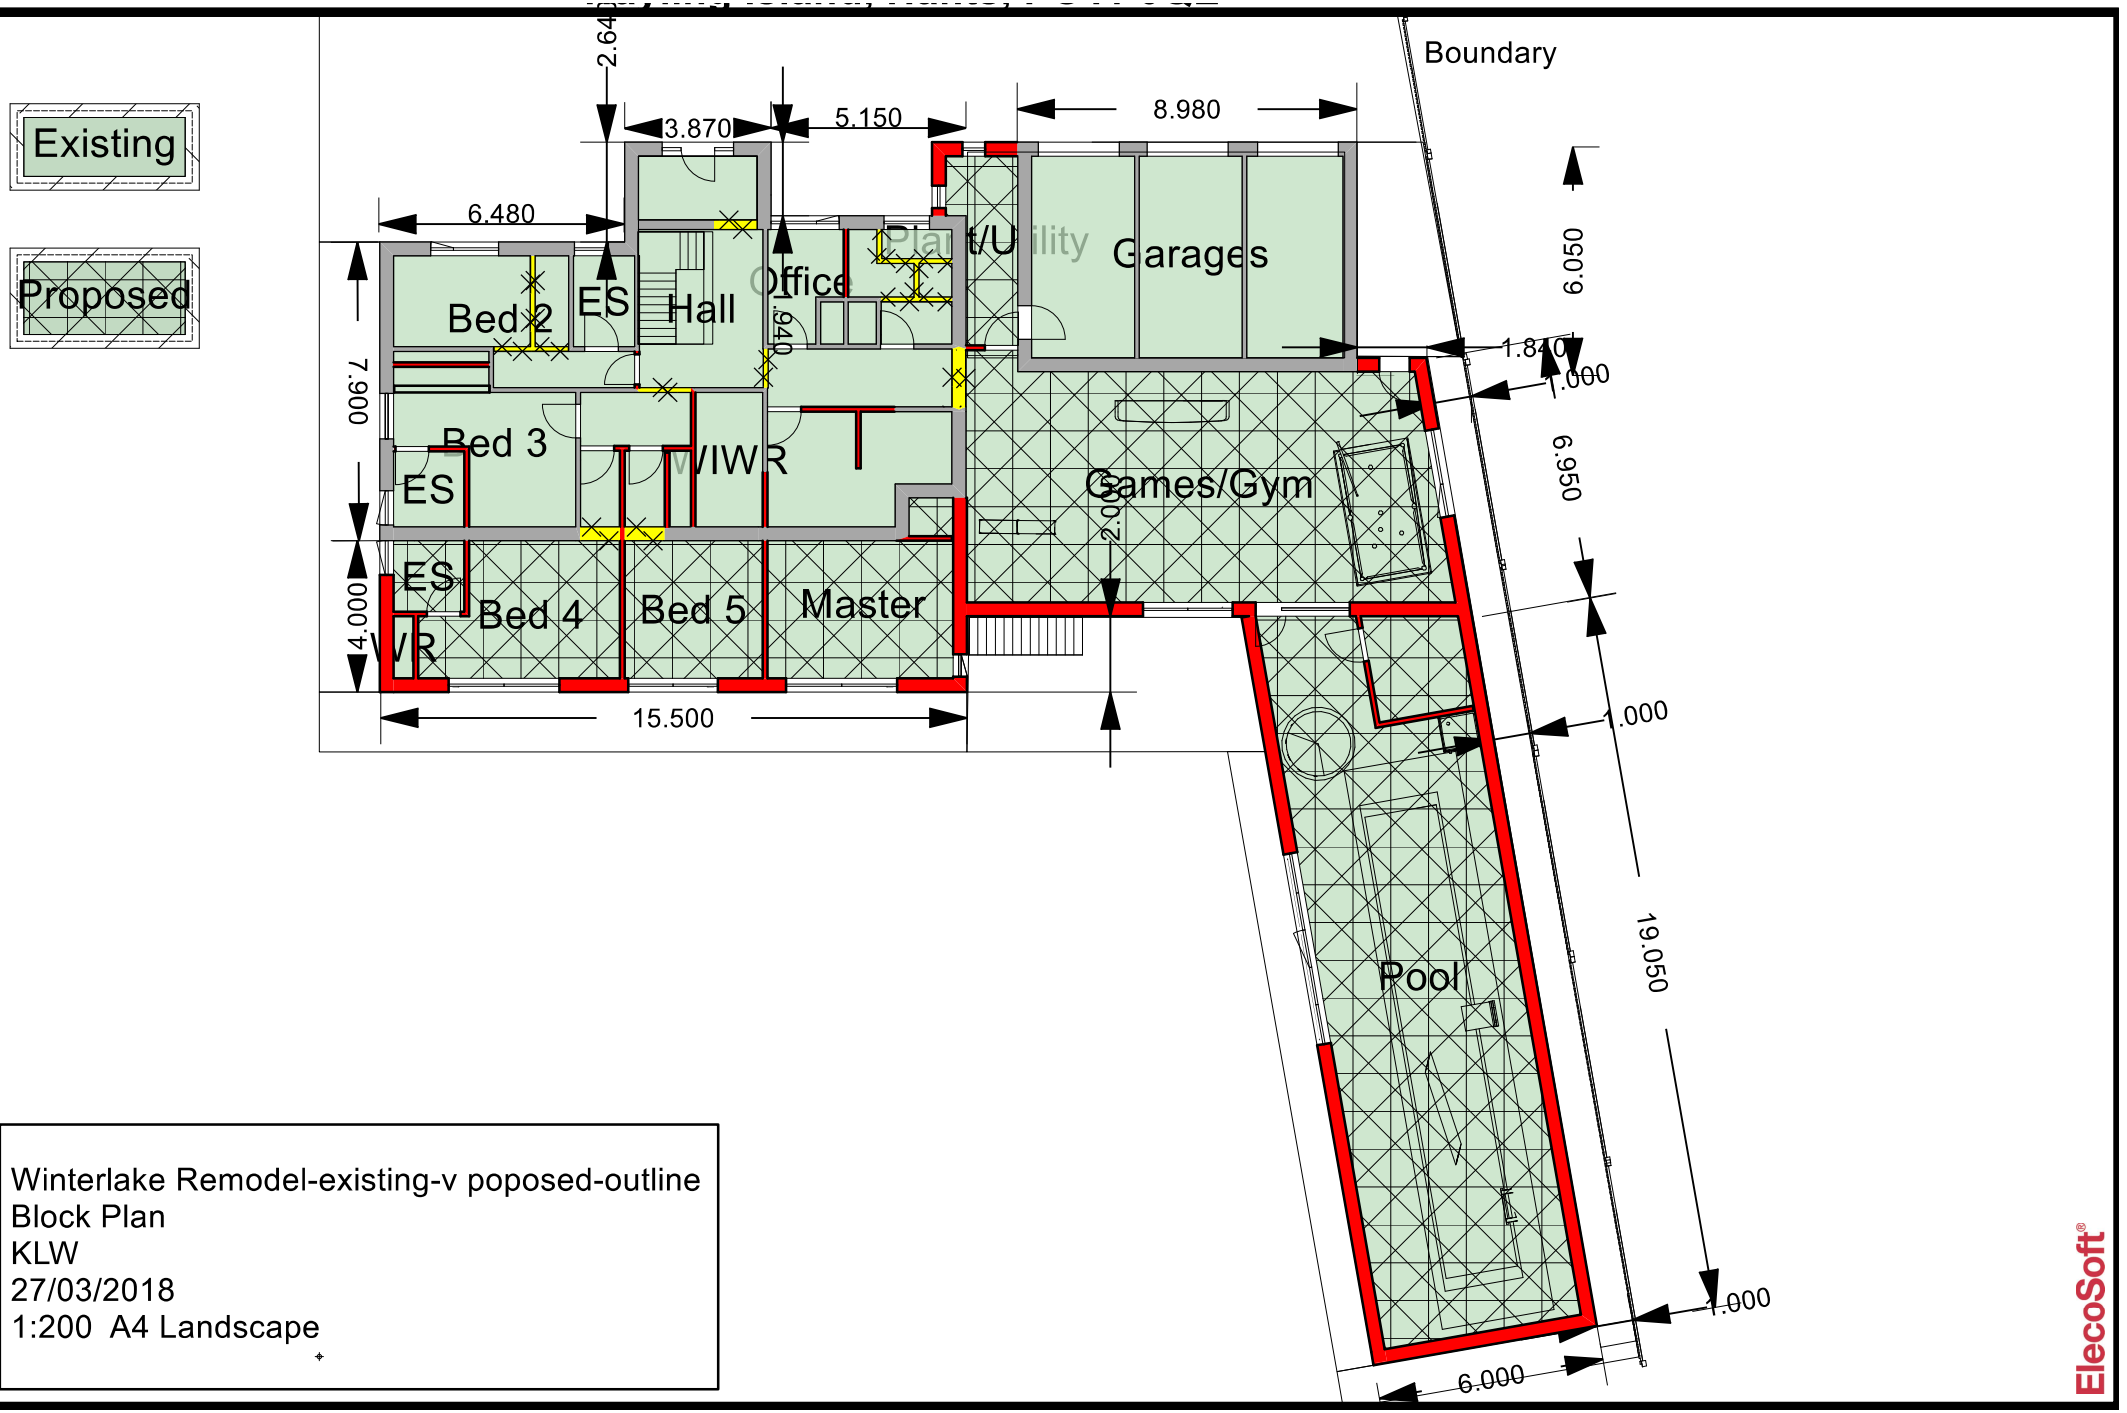


Winterlake Remodel-existing-v poposed-outline
Block Plan
KLW
27/03/2018
1:200 A4 Landscape

ElecoSoft®