


PHYSICAL SCALE IN METERS @ 1:1250




PHYSICAL SCALE IN METERS @ 1:500

NOTES:
This drawing has been produced solely for PLANNING/DESIGN.
Do not Scale from this Drawing except for planning purposes.
Any drainage shown is presumed and to be checked on site before commencement of works.
This drawing is the copyright of MF Designs Ltd.

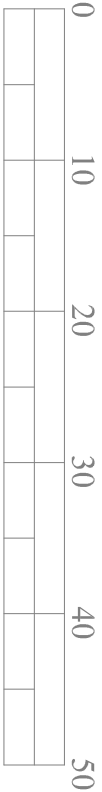

Produced on 03 December 2018 from the Ordnance Survey National Geographic Database and incorporating surveyed revision available at this date.
This map shows the area bounded by 470535,99954 470535,99954 470677,99954 470677,99954.
Reproduction in whole or part is prohibited without the prior permission of Ordnance Survey.
© Crown copyright 2018. Supplied by copyright Ordnance Survey. Ordnance Survey is a registered trademark of Ordnance Survey.
Data licensed for 1 year, expiring 03 December 2019. Unique plan reference V20/301260/410239

Location

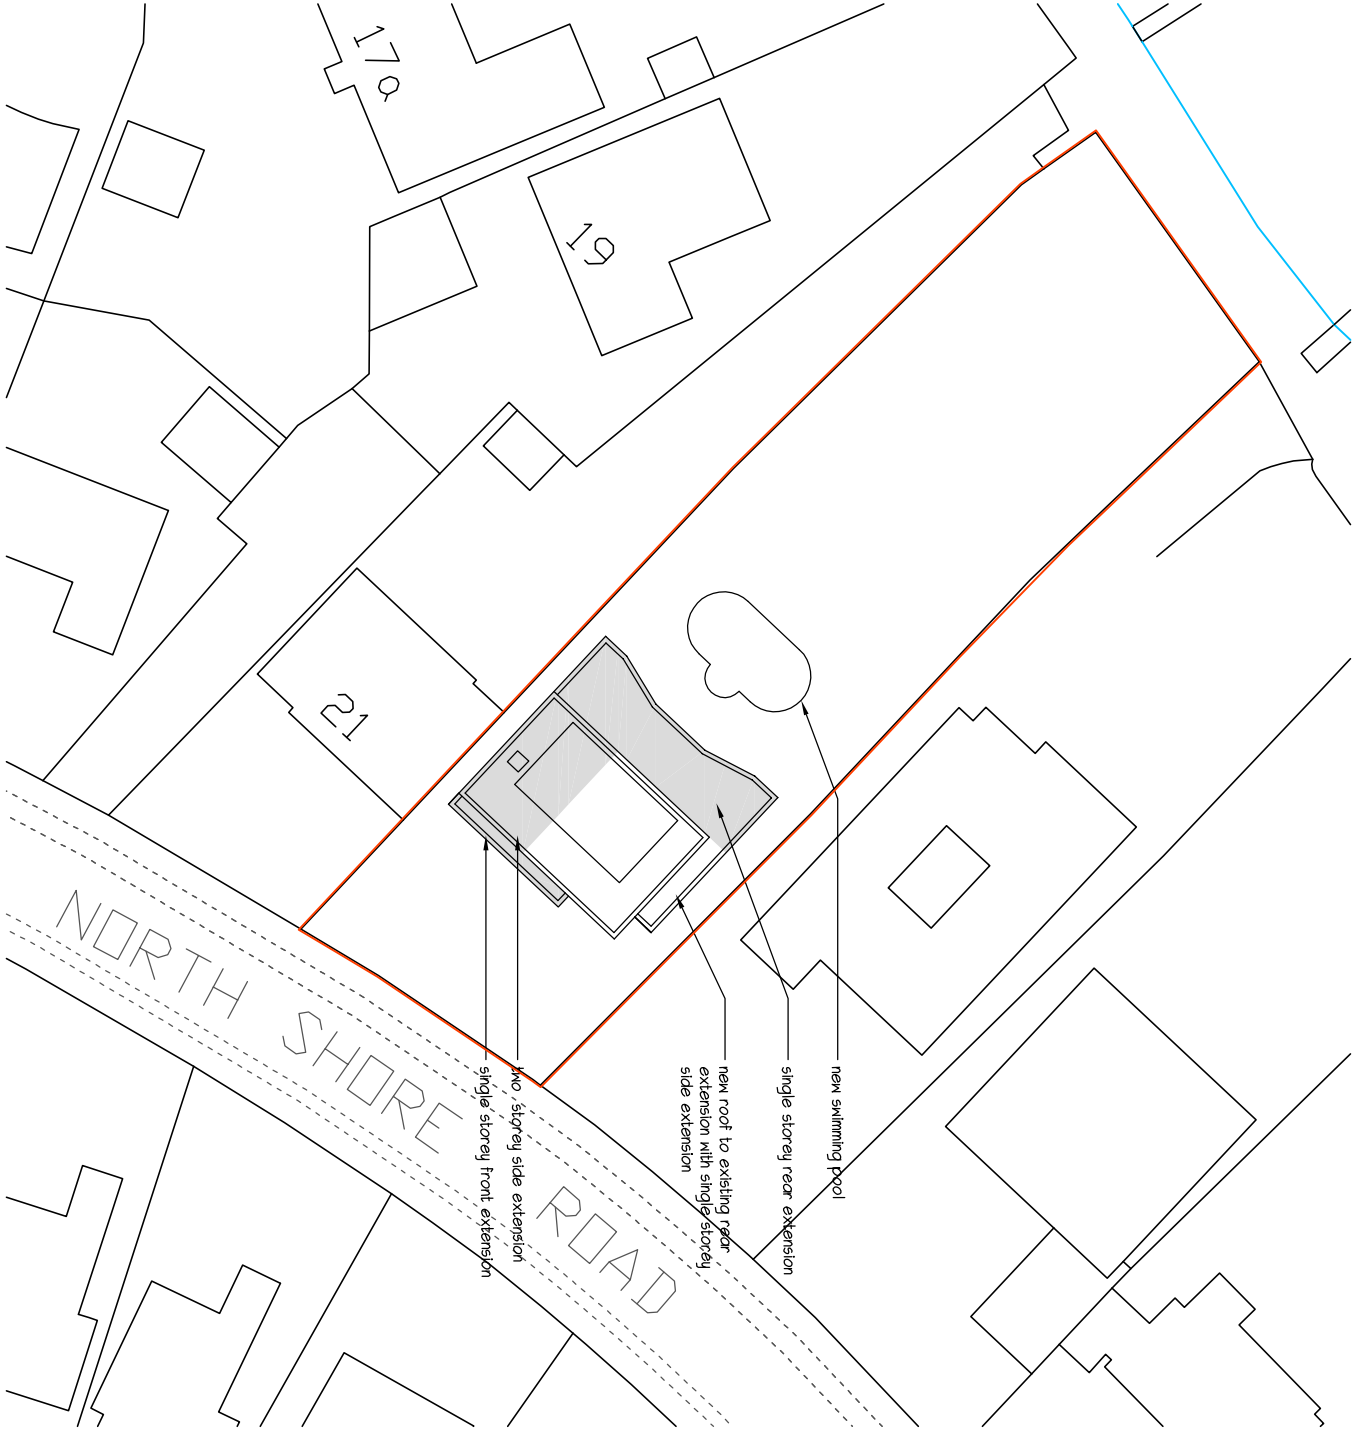

Block



mf designs ltd
Chartered Architects



36 Grove Road • Havant • Hampshire • PO9 1AR
Director: Martin Farrer RIBA • Co Registration No.4507379
e admin@mfdesigns.org.uk

Date: December 2018
Scale: 1:1250/500
Job No: 3212
Dwg No: P_04

EXTENSION & ALTERATIONS - 23 North Shore Road, Hayling Island.