

KEPPEL LODGE, 5 WEST STREET, EMSWORTH, PO10 7DX

NOTES:


Dimensions to be checked on site before commencing work.
Any discrepancies shall be reported to the architect immediately.

Do not scale from these drawings except for planning purposes.

Use figured dimensions only.


Where applicable this drawing is to be read in conjunction with other consultants' drawings.

All drawings to be read in conjunction with specification and all other drawings including structural engineer and mechanical and electrical drawings / specification

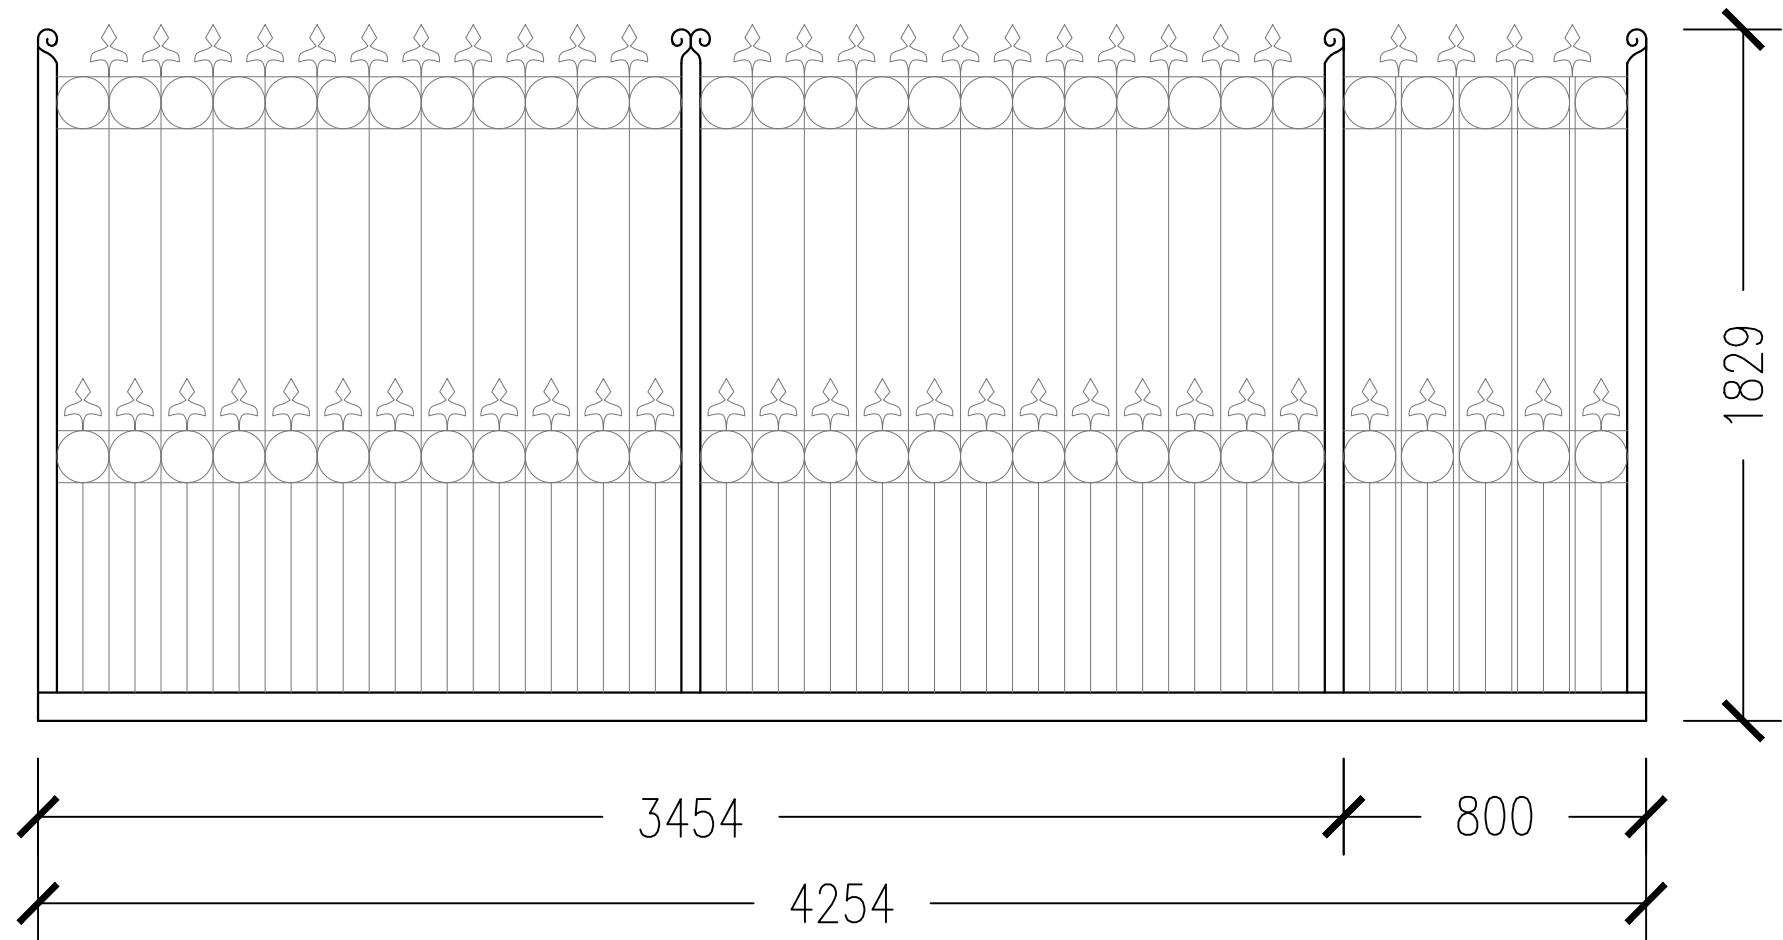

PROPOSED GATE ELEVATION

Gates to be black painted metal with sliding panels

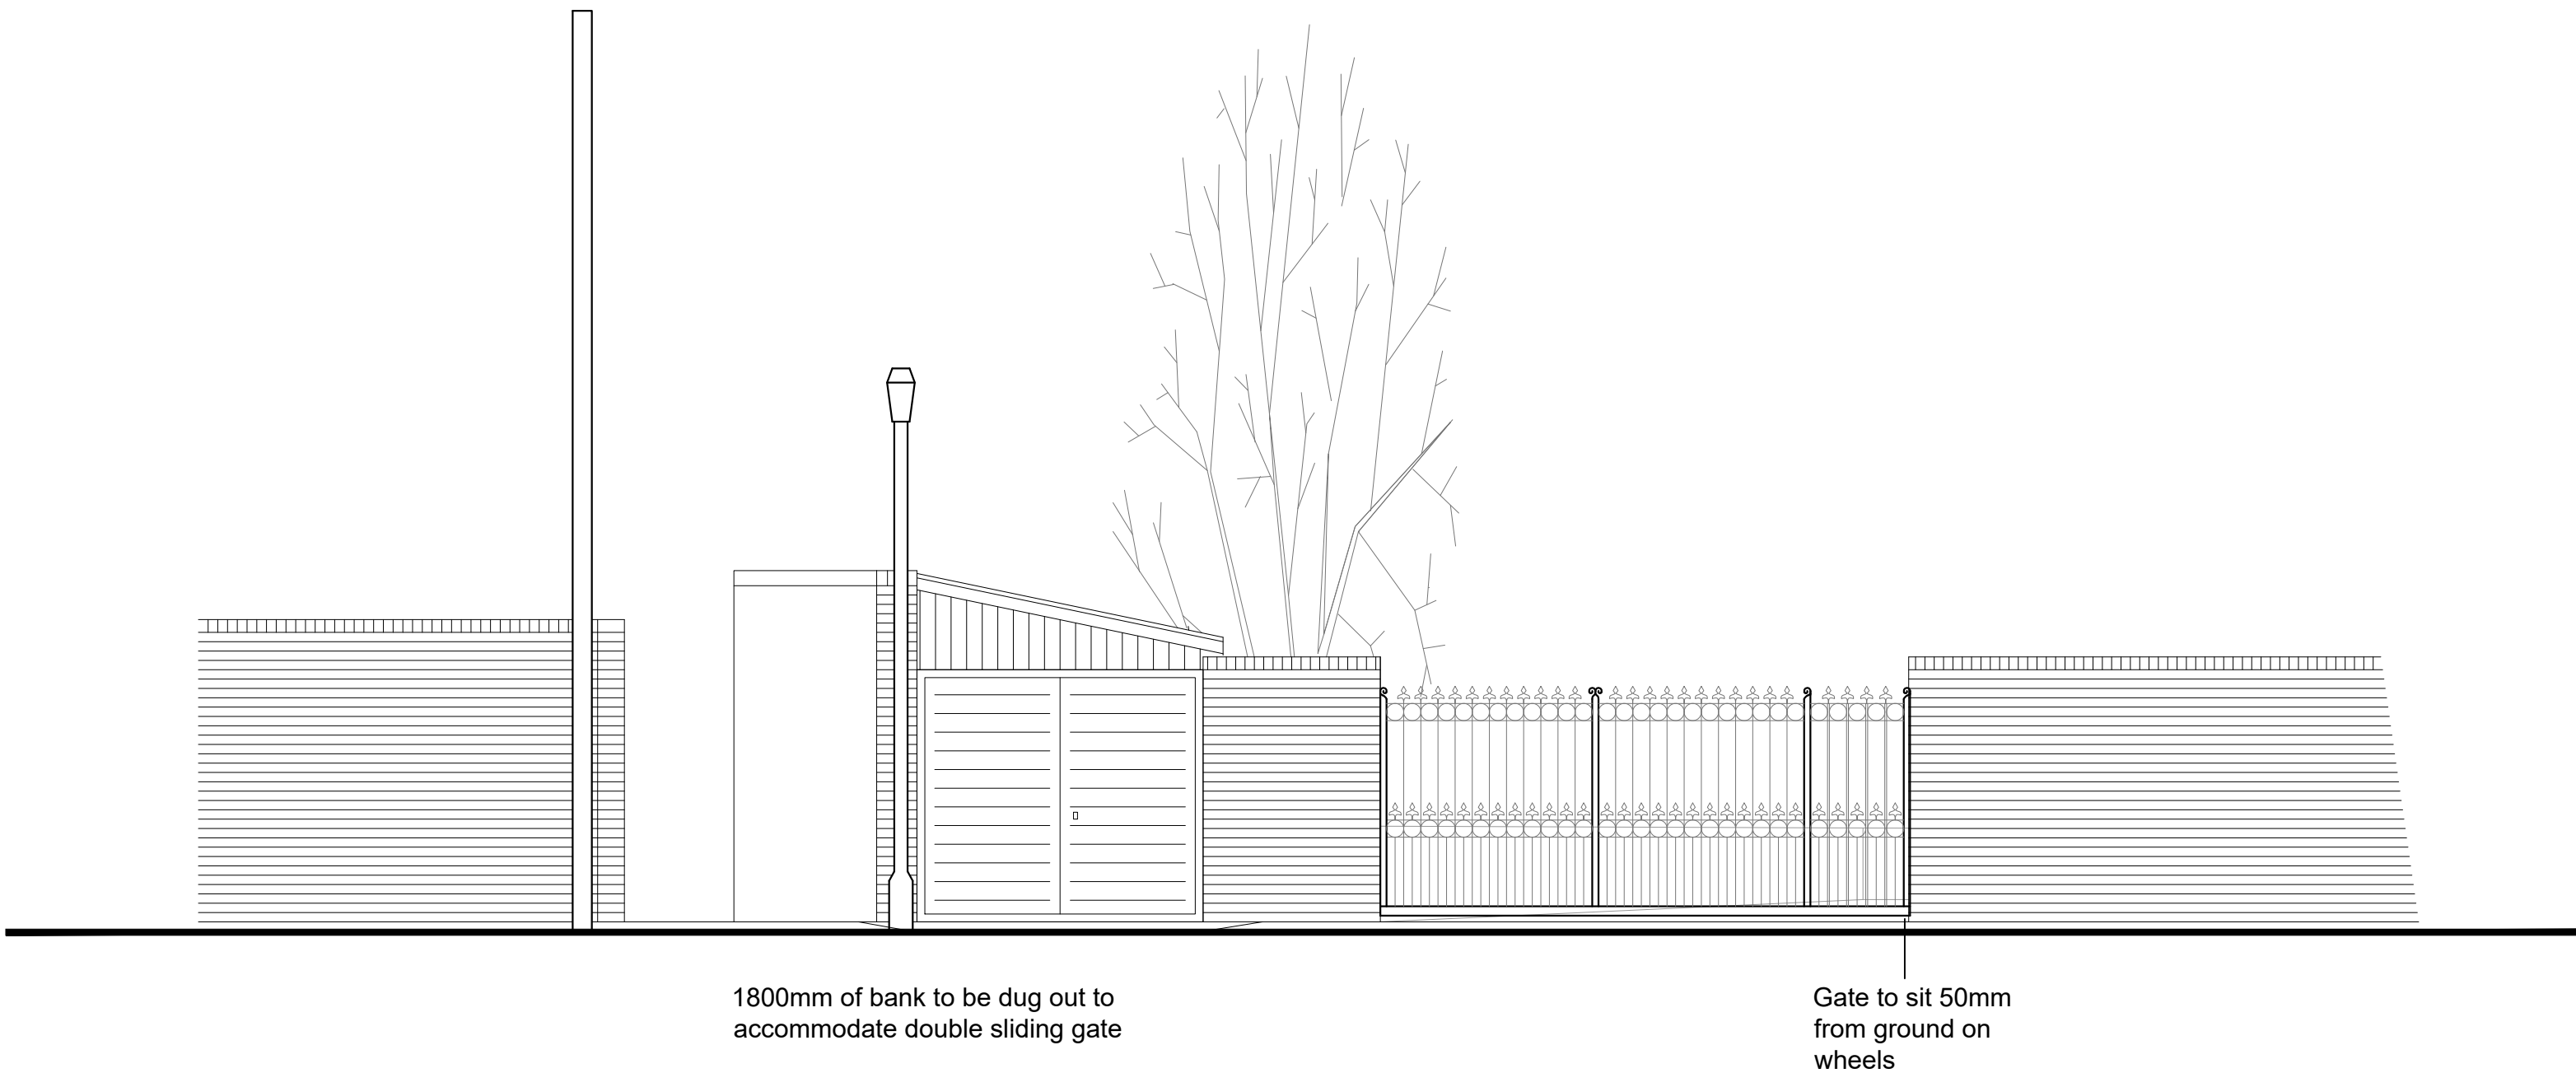


STREET ELEVATION



SITE LOCATION PLAN

1:1250
Ordnance Survey (c) Crown Copyright 2018. All rights reserved. Licence number 100022432

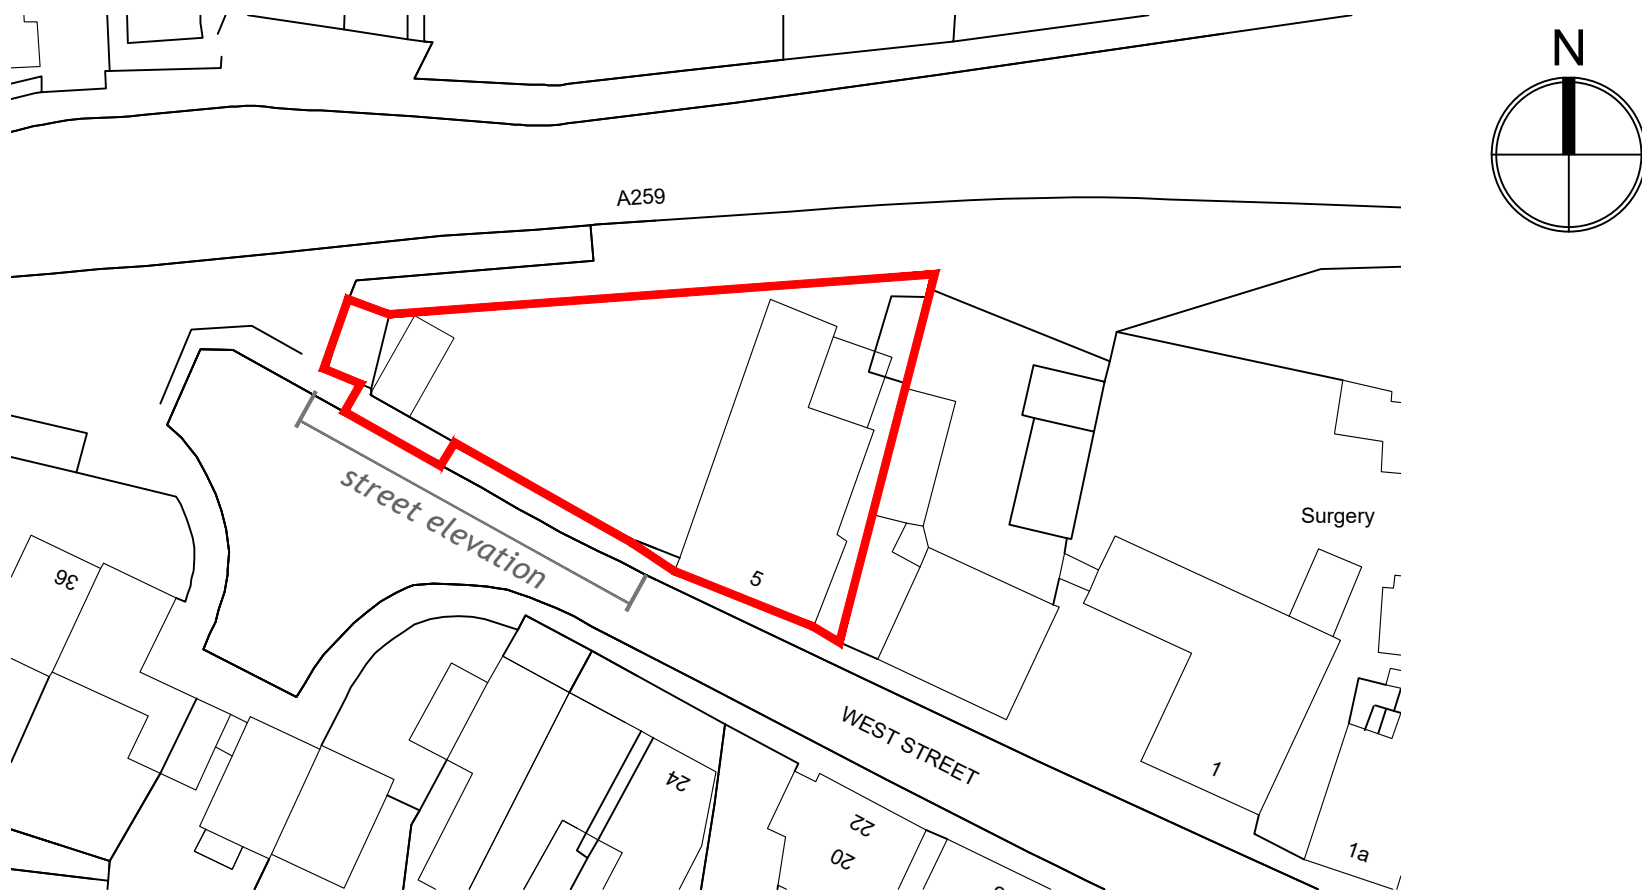

BLOCK PLAN

1:500
Ordnance Survey (c) Crown Copyright 2018. All rights reserved. Licence number 100022432

REV	DATE	AMENDMENT	DRAWN



Helyer Davies Architects Ltd
1 The Old Flour Mill,
Emsworth, PO10 7BT
01243 370 715

www.hdarchitects.co.uk

mail@hdarchitects.co.uk

PROJECT

Koppel Lodge
5 West Street
Emsworth
PO10 7DX

DRAWING

Proposed Gate

SCALE

as noted @A1

DATE	June 2018	DRAWN	JF
DATE	June 2018	REVISION	
18103-03			*