
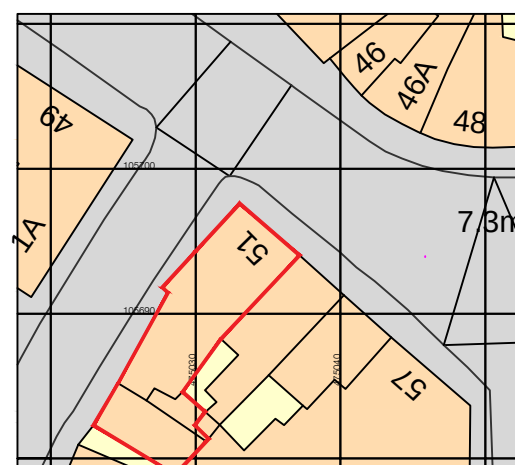
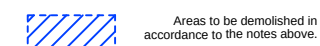
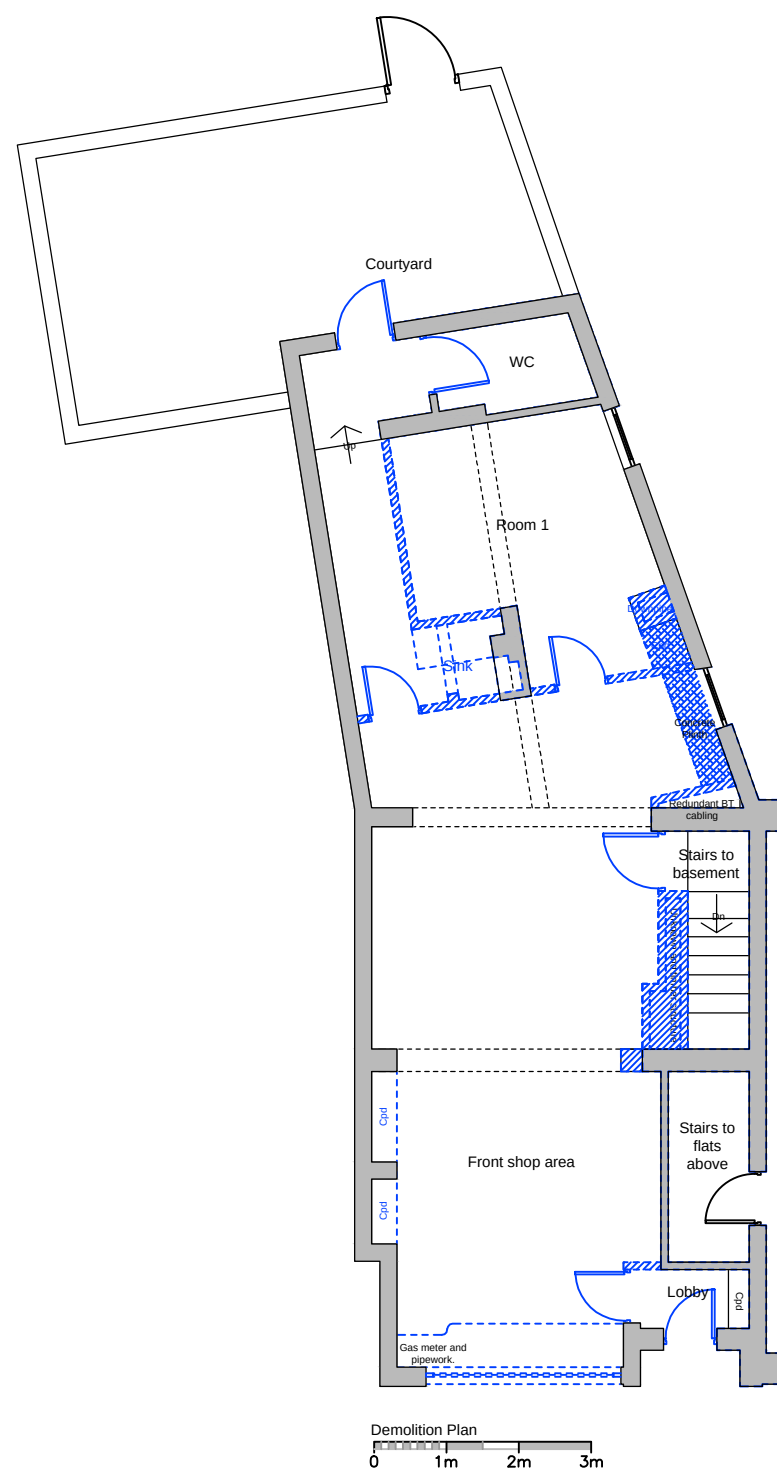
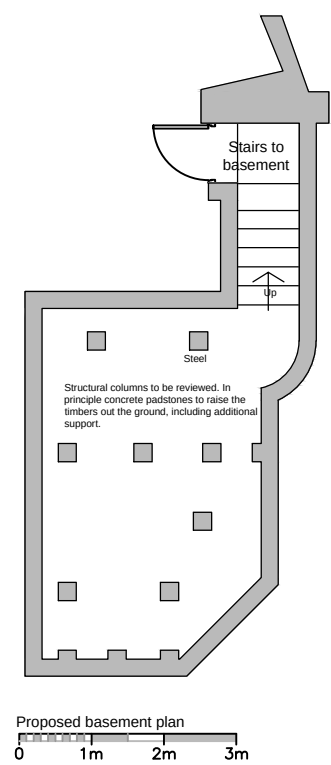


Ordnance Survey,
(c) Crown Copyright
2018. All rights
reserved. Licence
number 100022432

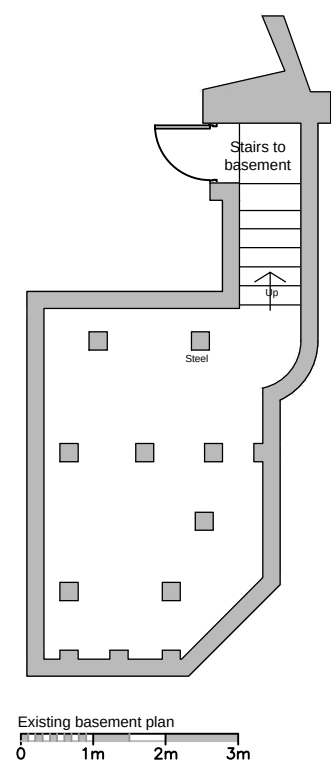

Scale

1:100 @ A1 1:1250 @ A1

The scale bars are located at the bottom of the page. The top bar is for a scale of 1:100 @ A1, showing a length of 3m with markings at 0, 1, 2, and 3m. The bottom bar is for a scale of 1:1250 @ A1, showing a length of 40m with markings at 0, 10, 20, 30, and 40m. Both bars are divided into alternating black and white segments.

<u>Date</u>	<u>Drawn</u>	<u>Checked</u>
May 15, 2018	PB	PB

Project Title
51 High Street Ermsworth

Drawing Title
Ex & Pro Plans and elevations, Ordinance 1

Status	
Discussion	

Job Number
4000

Drawing Number	Revision
4-01	