



GARDEN LOG CABIN
158, HAVANT RD, HAYLING I. HANTS
FOR MRS A. R. SWATRIDGE.

[RETROSPECTIVE APPLICATION]

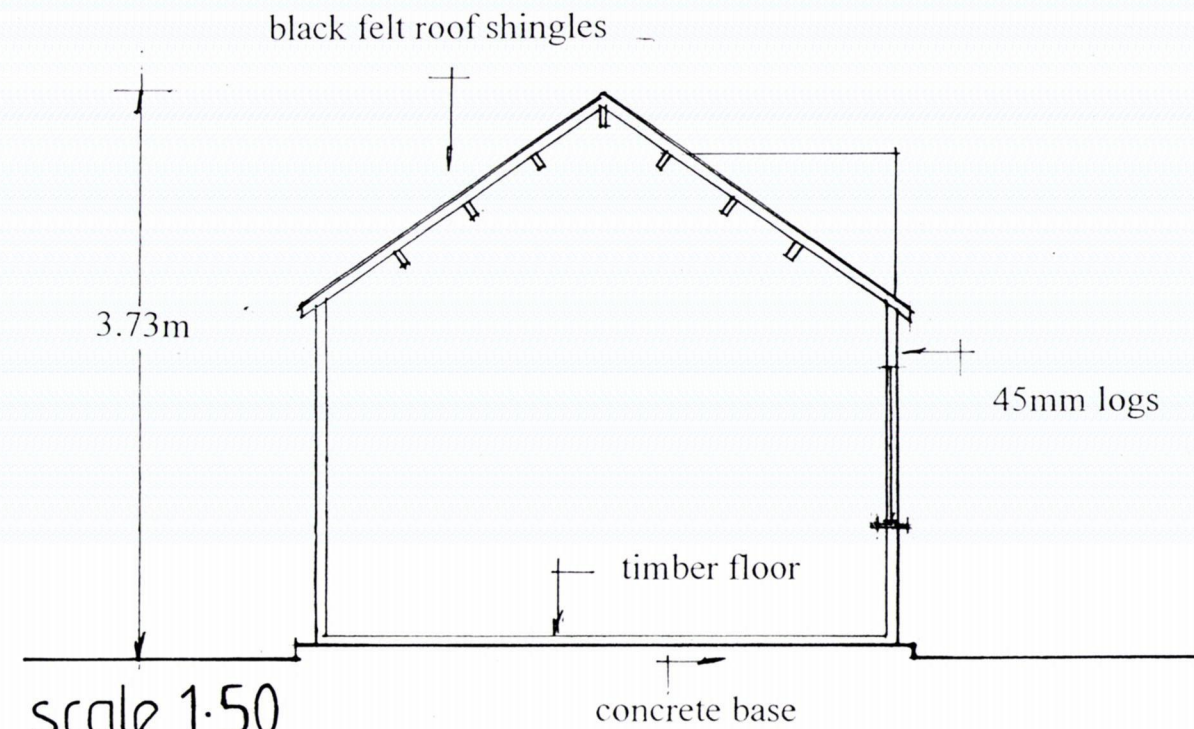

SECTION DRAWING AA

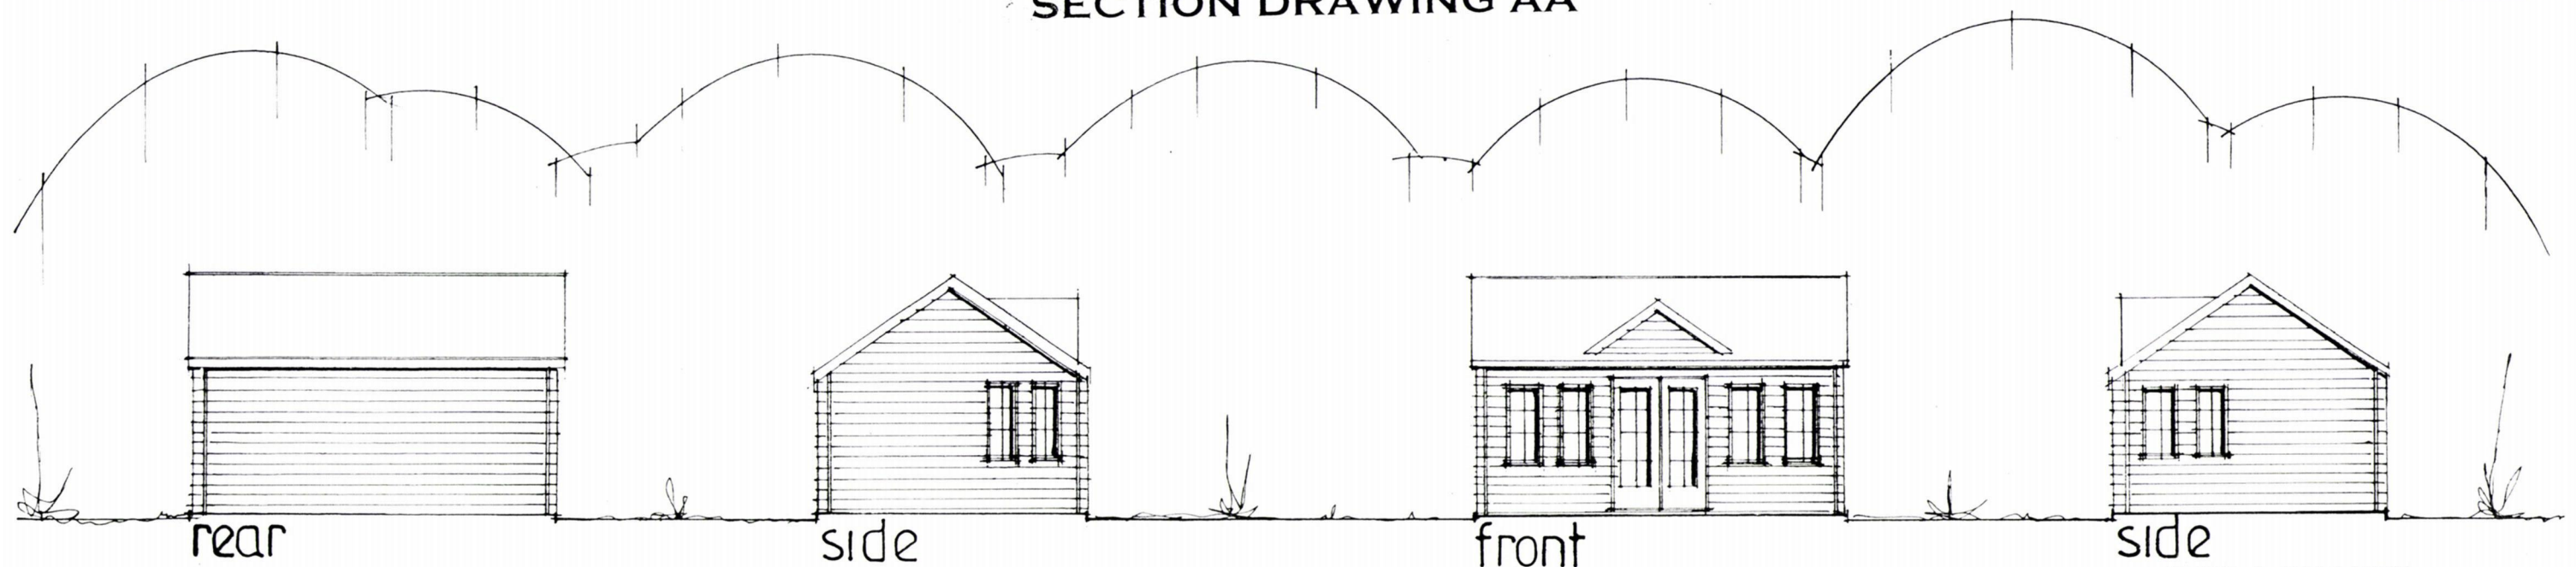

date nov 18
scale 1:100

ELEVATIONS

PETER J. WALKER
ISLAND DESIGN
182 SEAFRONT, HAYLING ISLAND, HANTS
PO11 9AN
TEL : 02392467571