




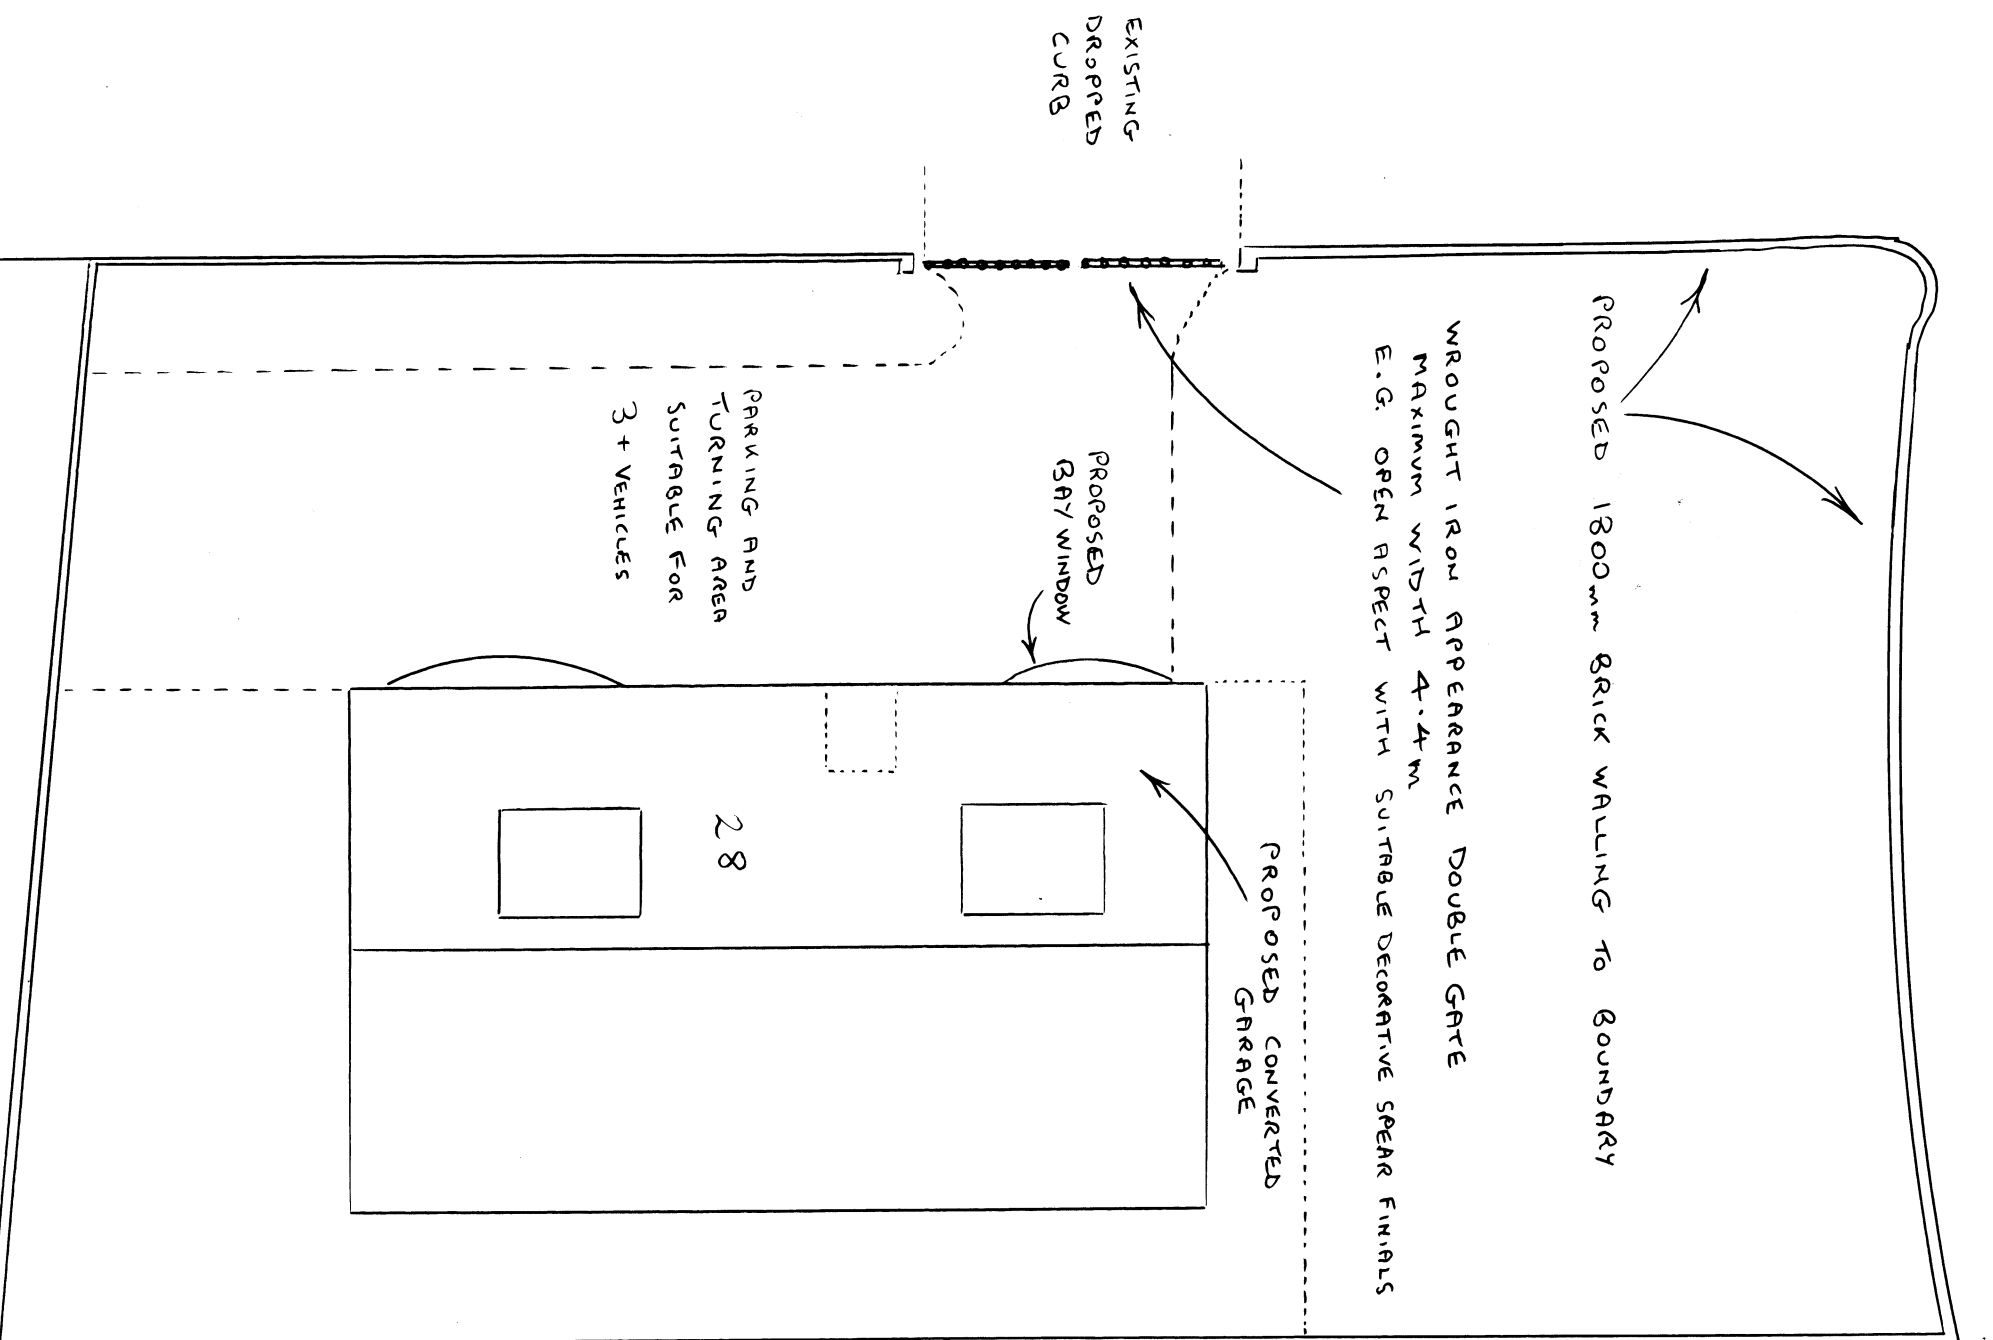

SITE PLAN 1:100

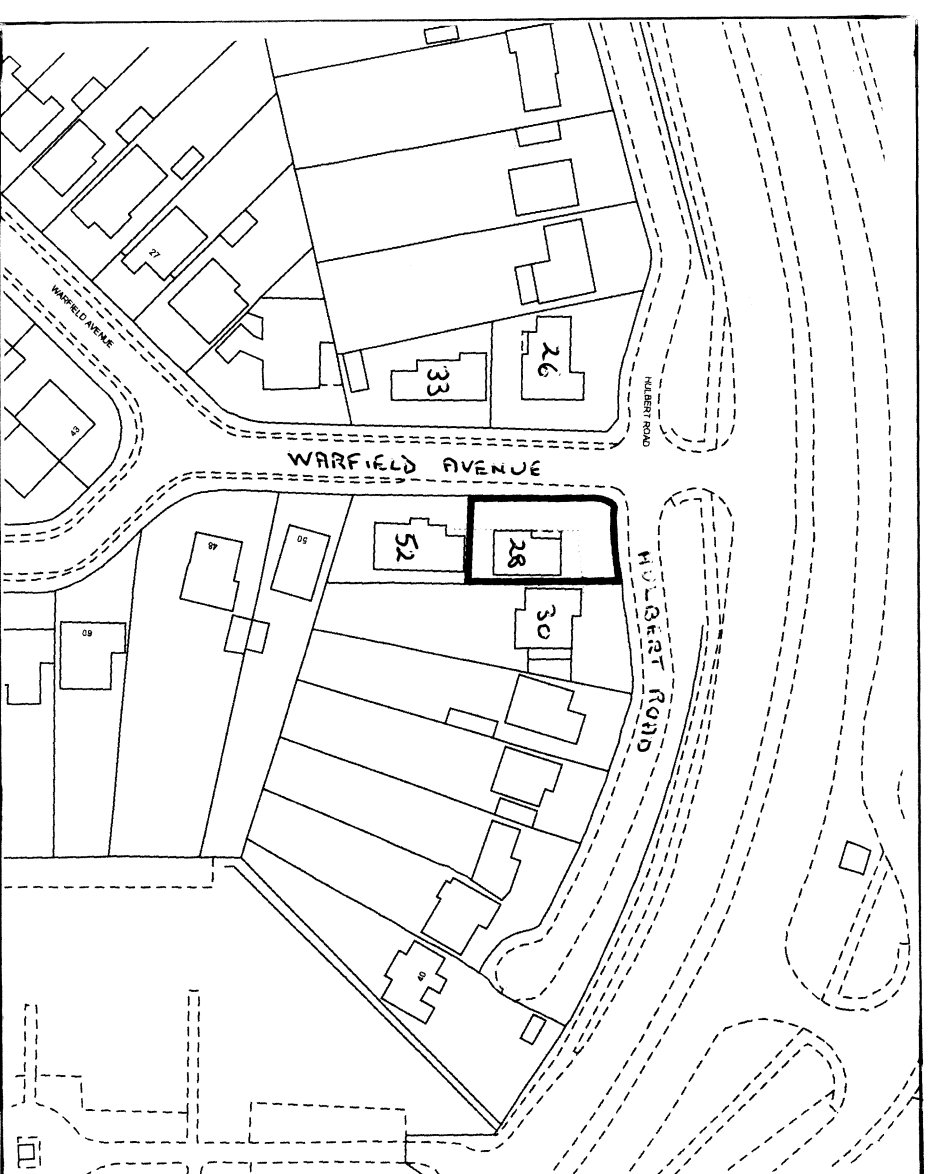

LOCATION PLAN 1:1250

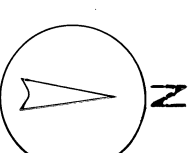

Ordnance Survey Paper Map Copying Licence No. 100047501
Roger Clark (Architectural Services)

ROGER CLARK (ARCHITECTURAL SERVICES)	
Tel: 023 9237 3841	
PLAN No:	24461 / 4
Site & Location Plans	1:100 1:1250 @A3
Drawing:	Scale:
PROPOSED ALTERATIONS	
28 HULBERT ROAD	
WATERLOOVILLE	