




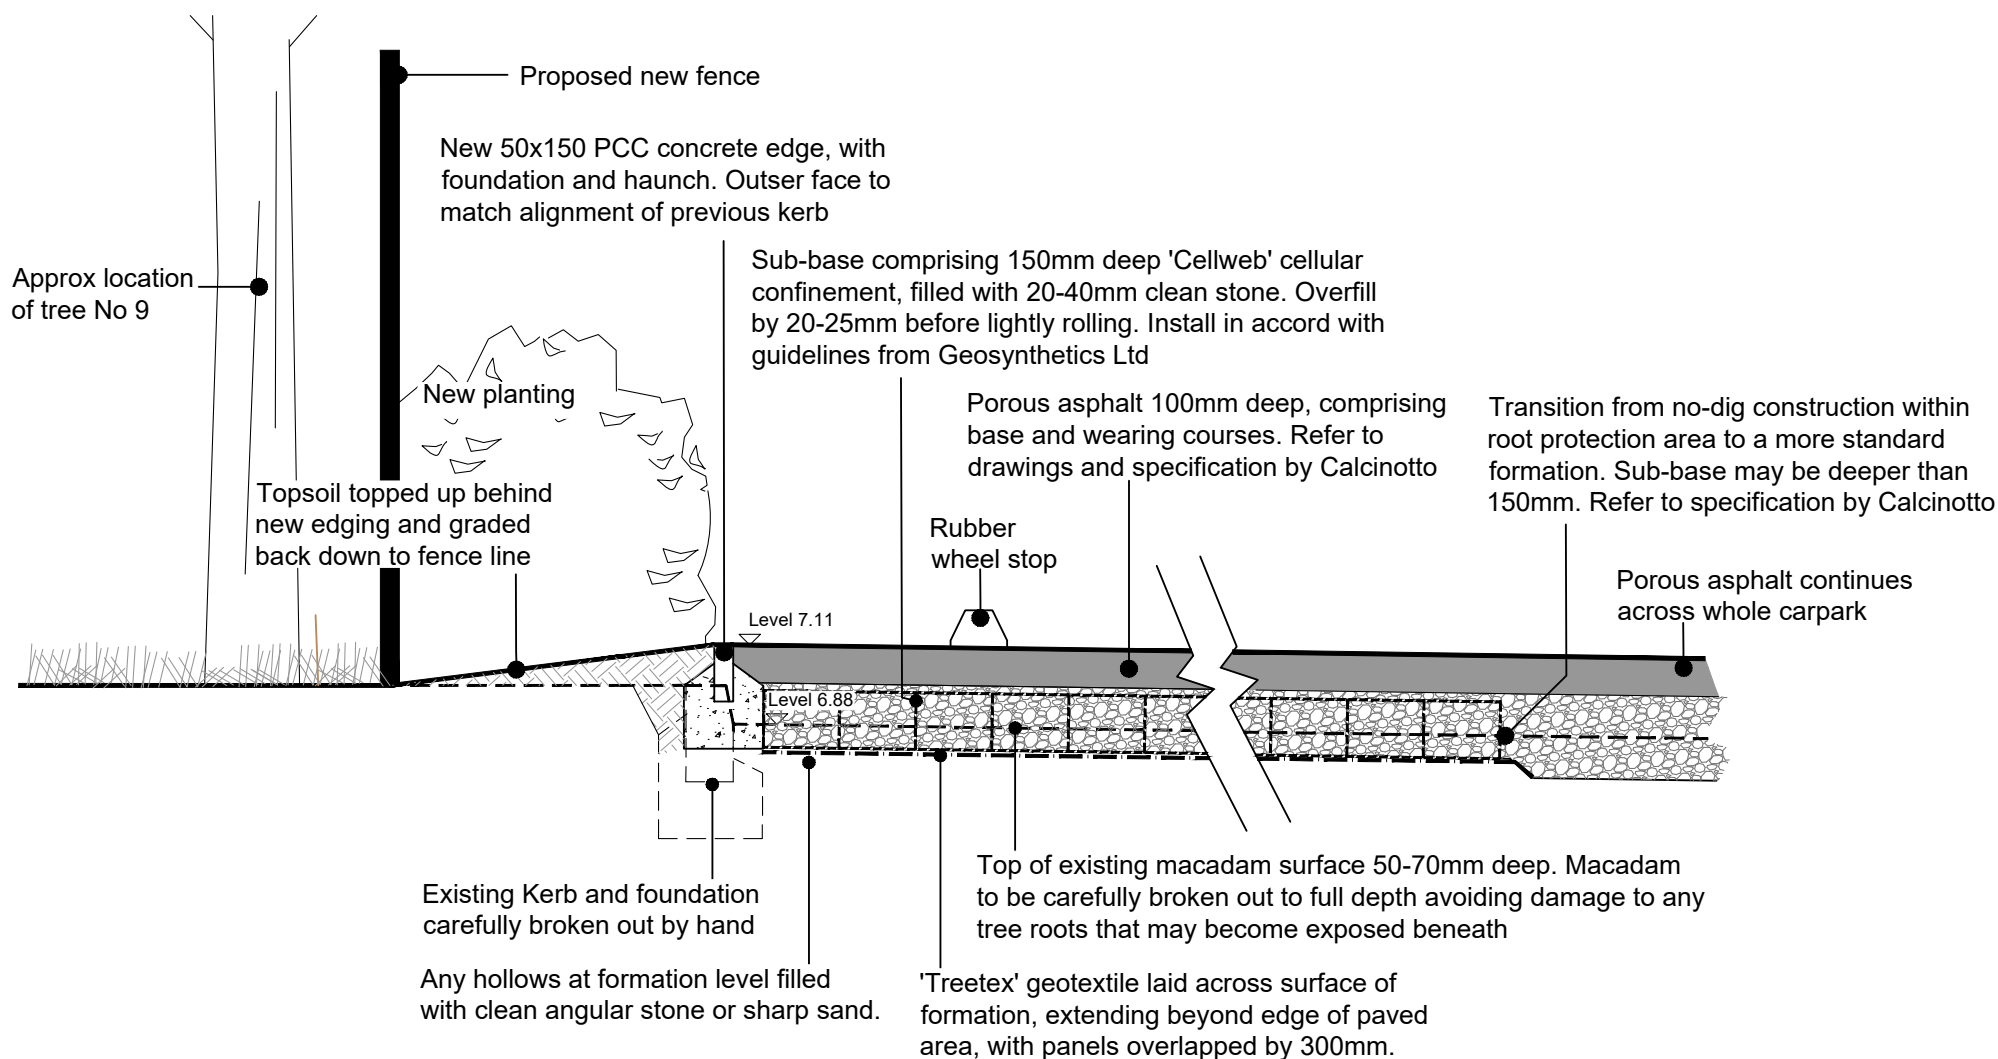


SECTION / ELEVATION A-A1 1:20

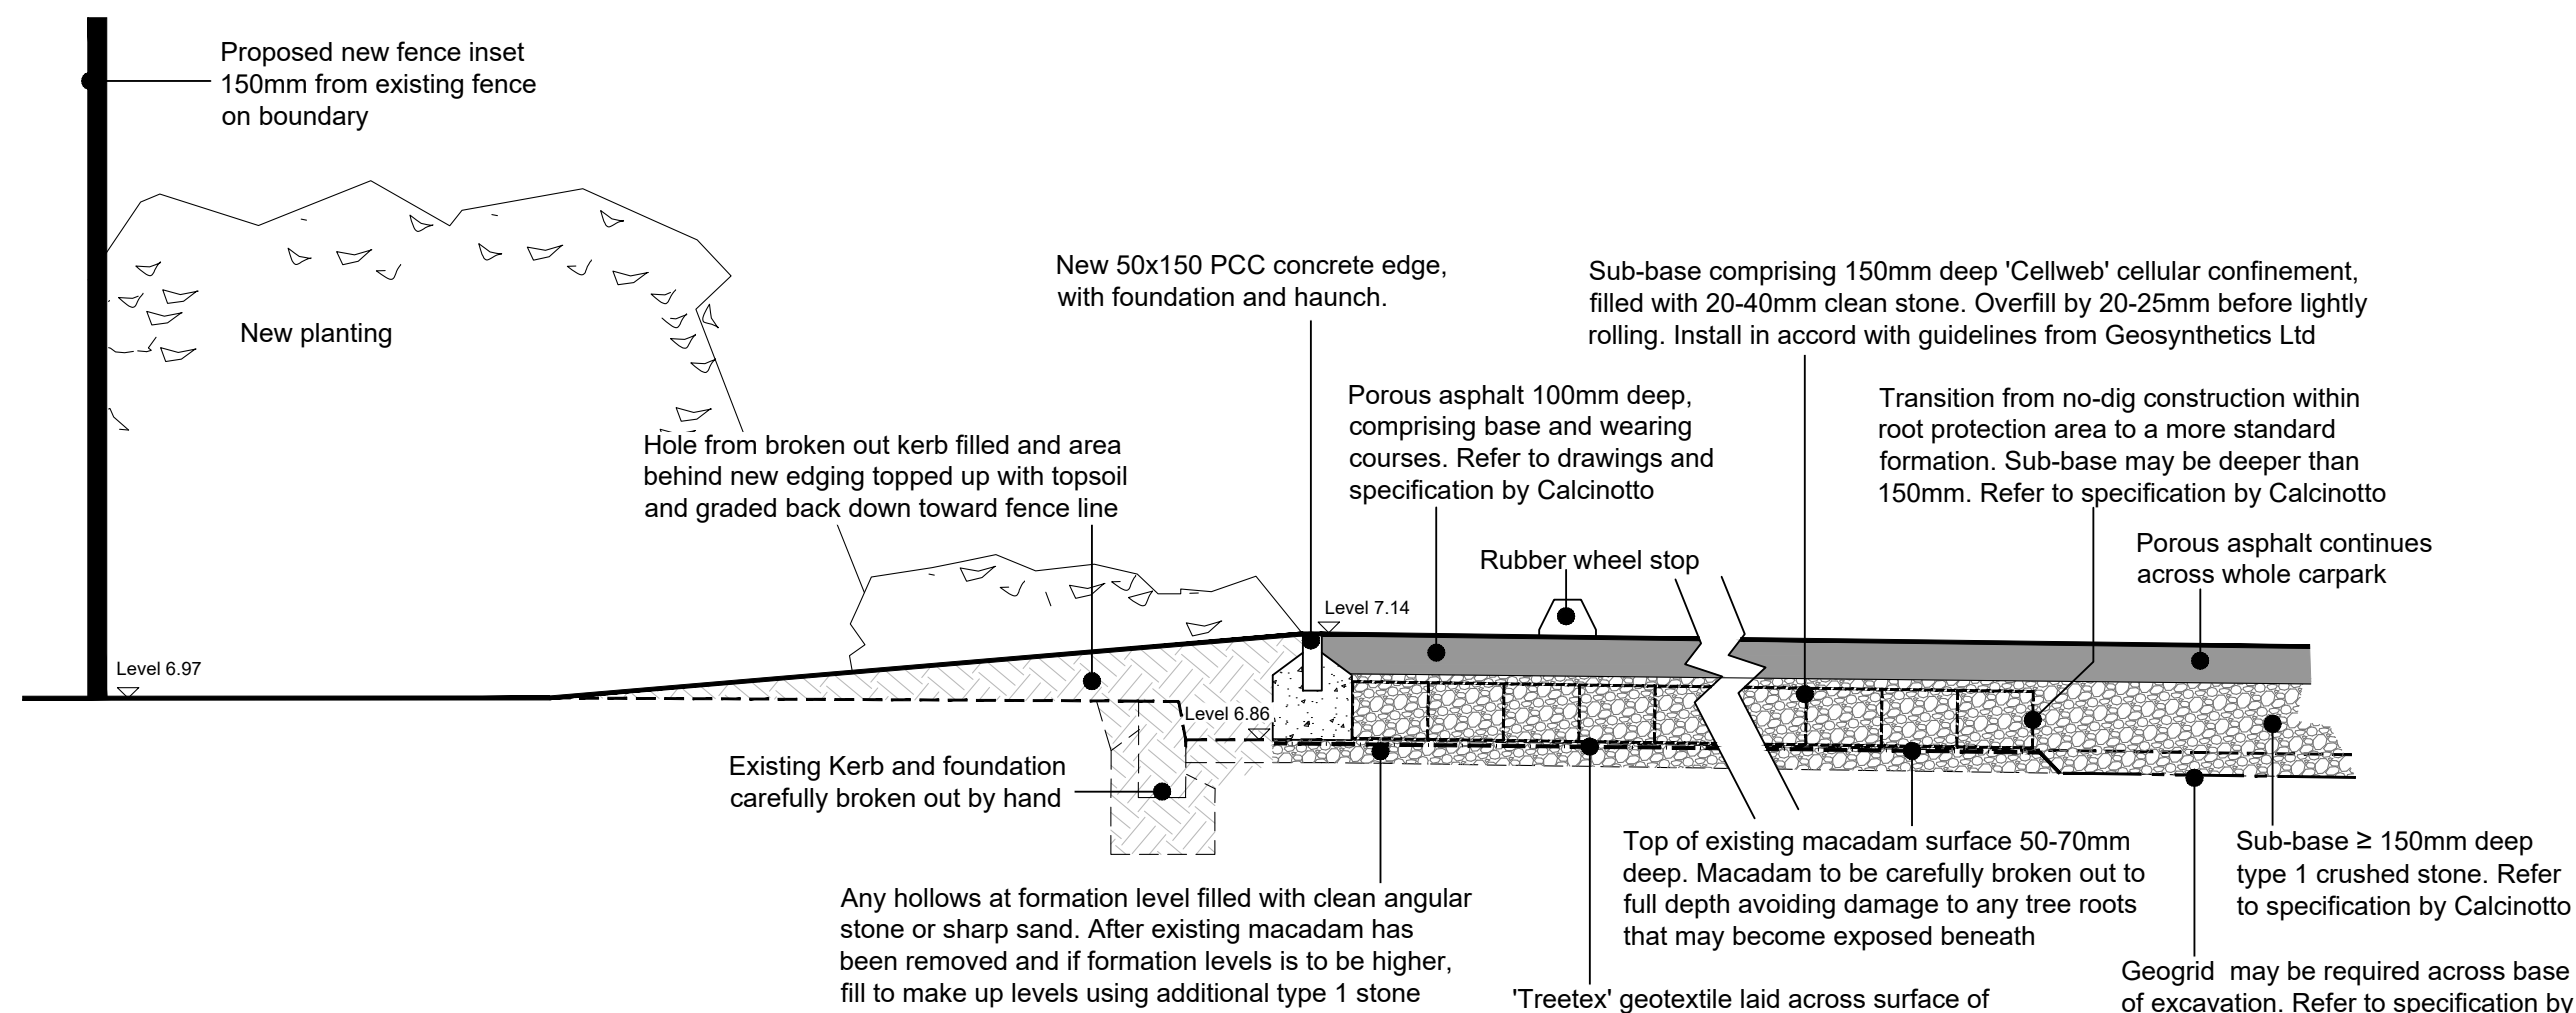


SECTION / ELEVATION B-B1 1:20

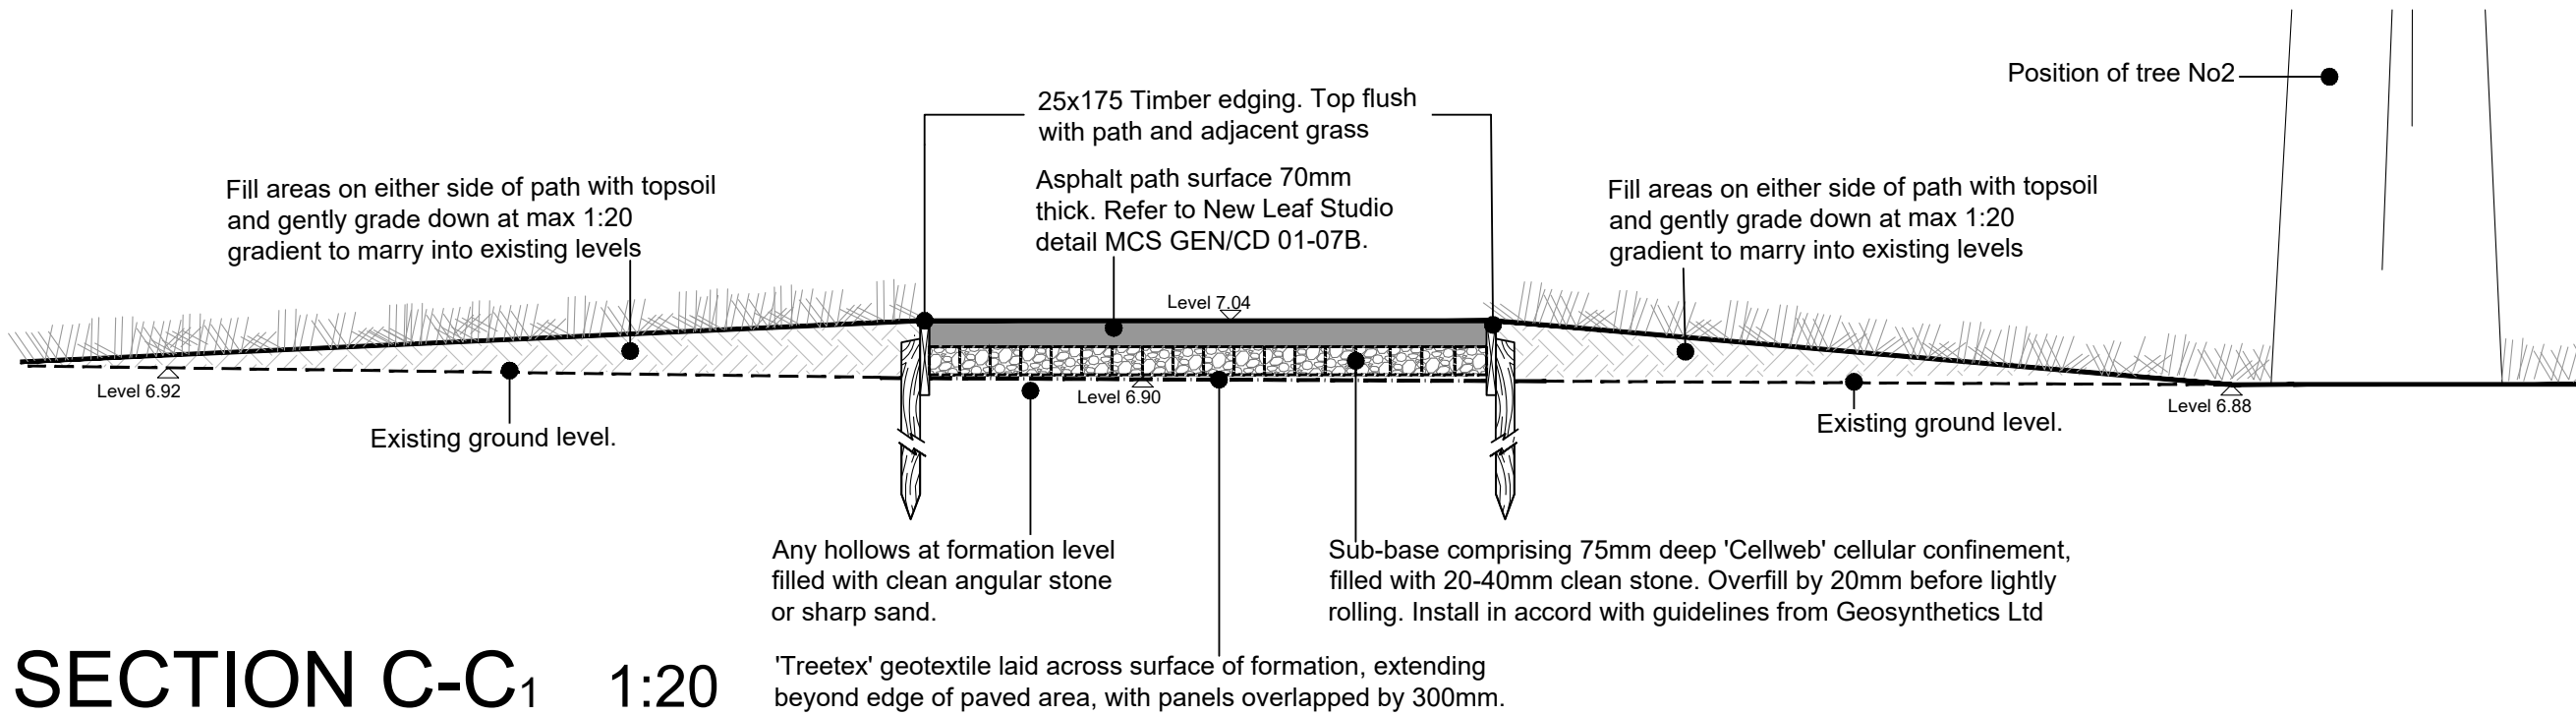


SECTION C-C1 1:20

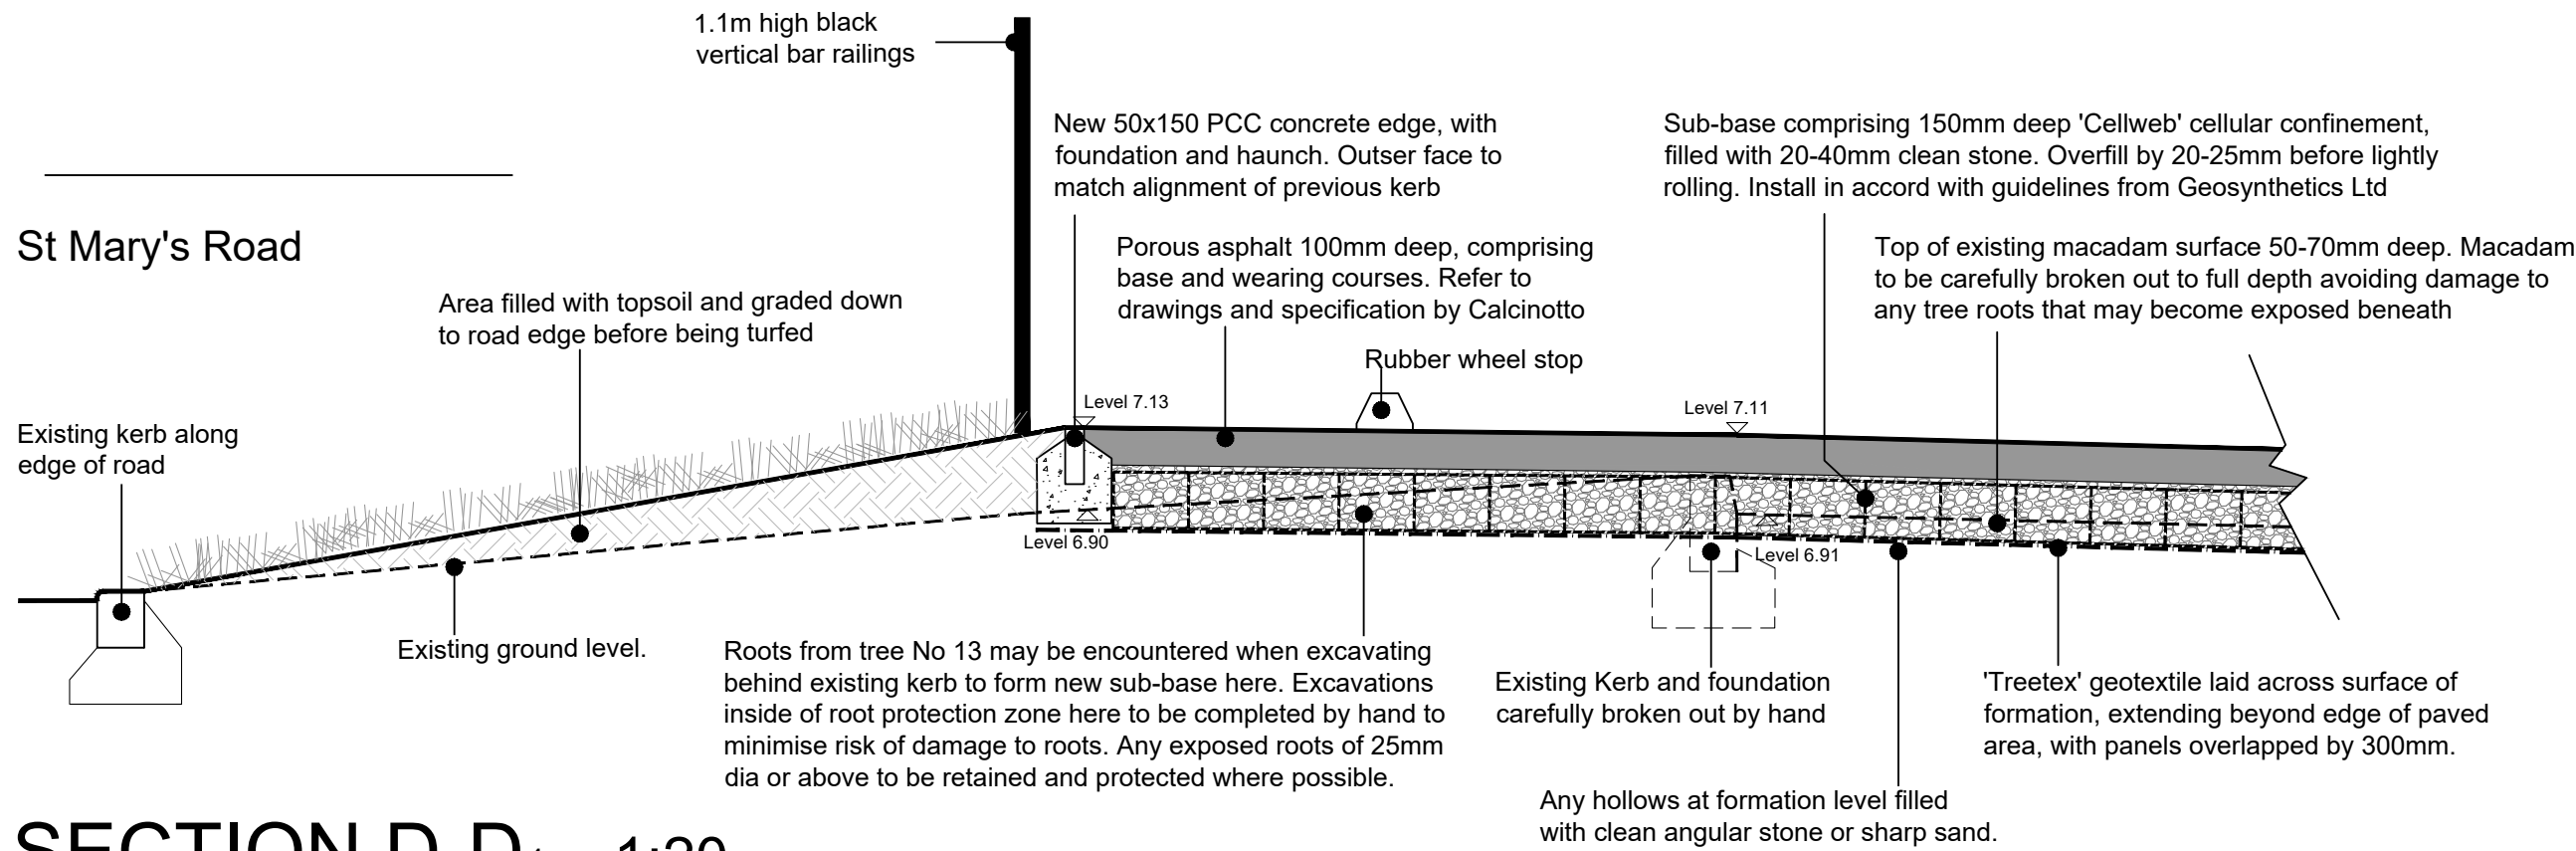


SECTION D-D1 1:20

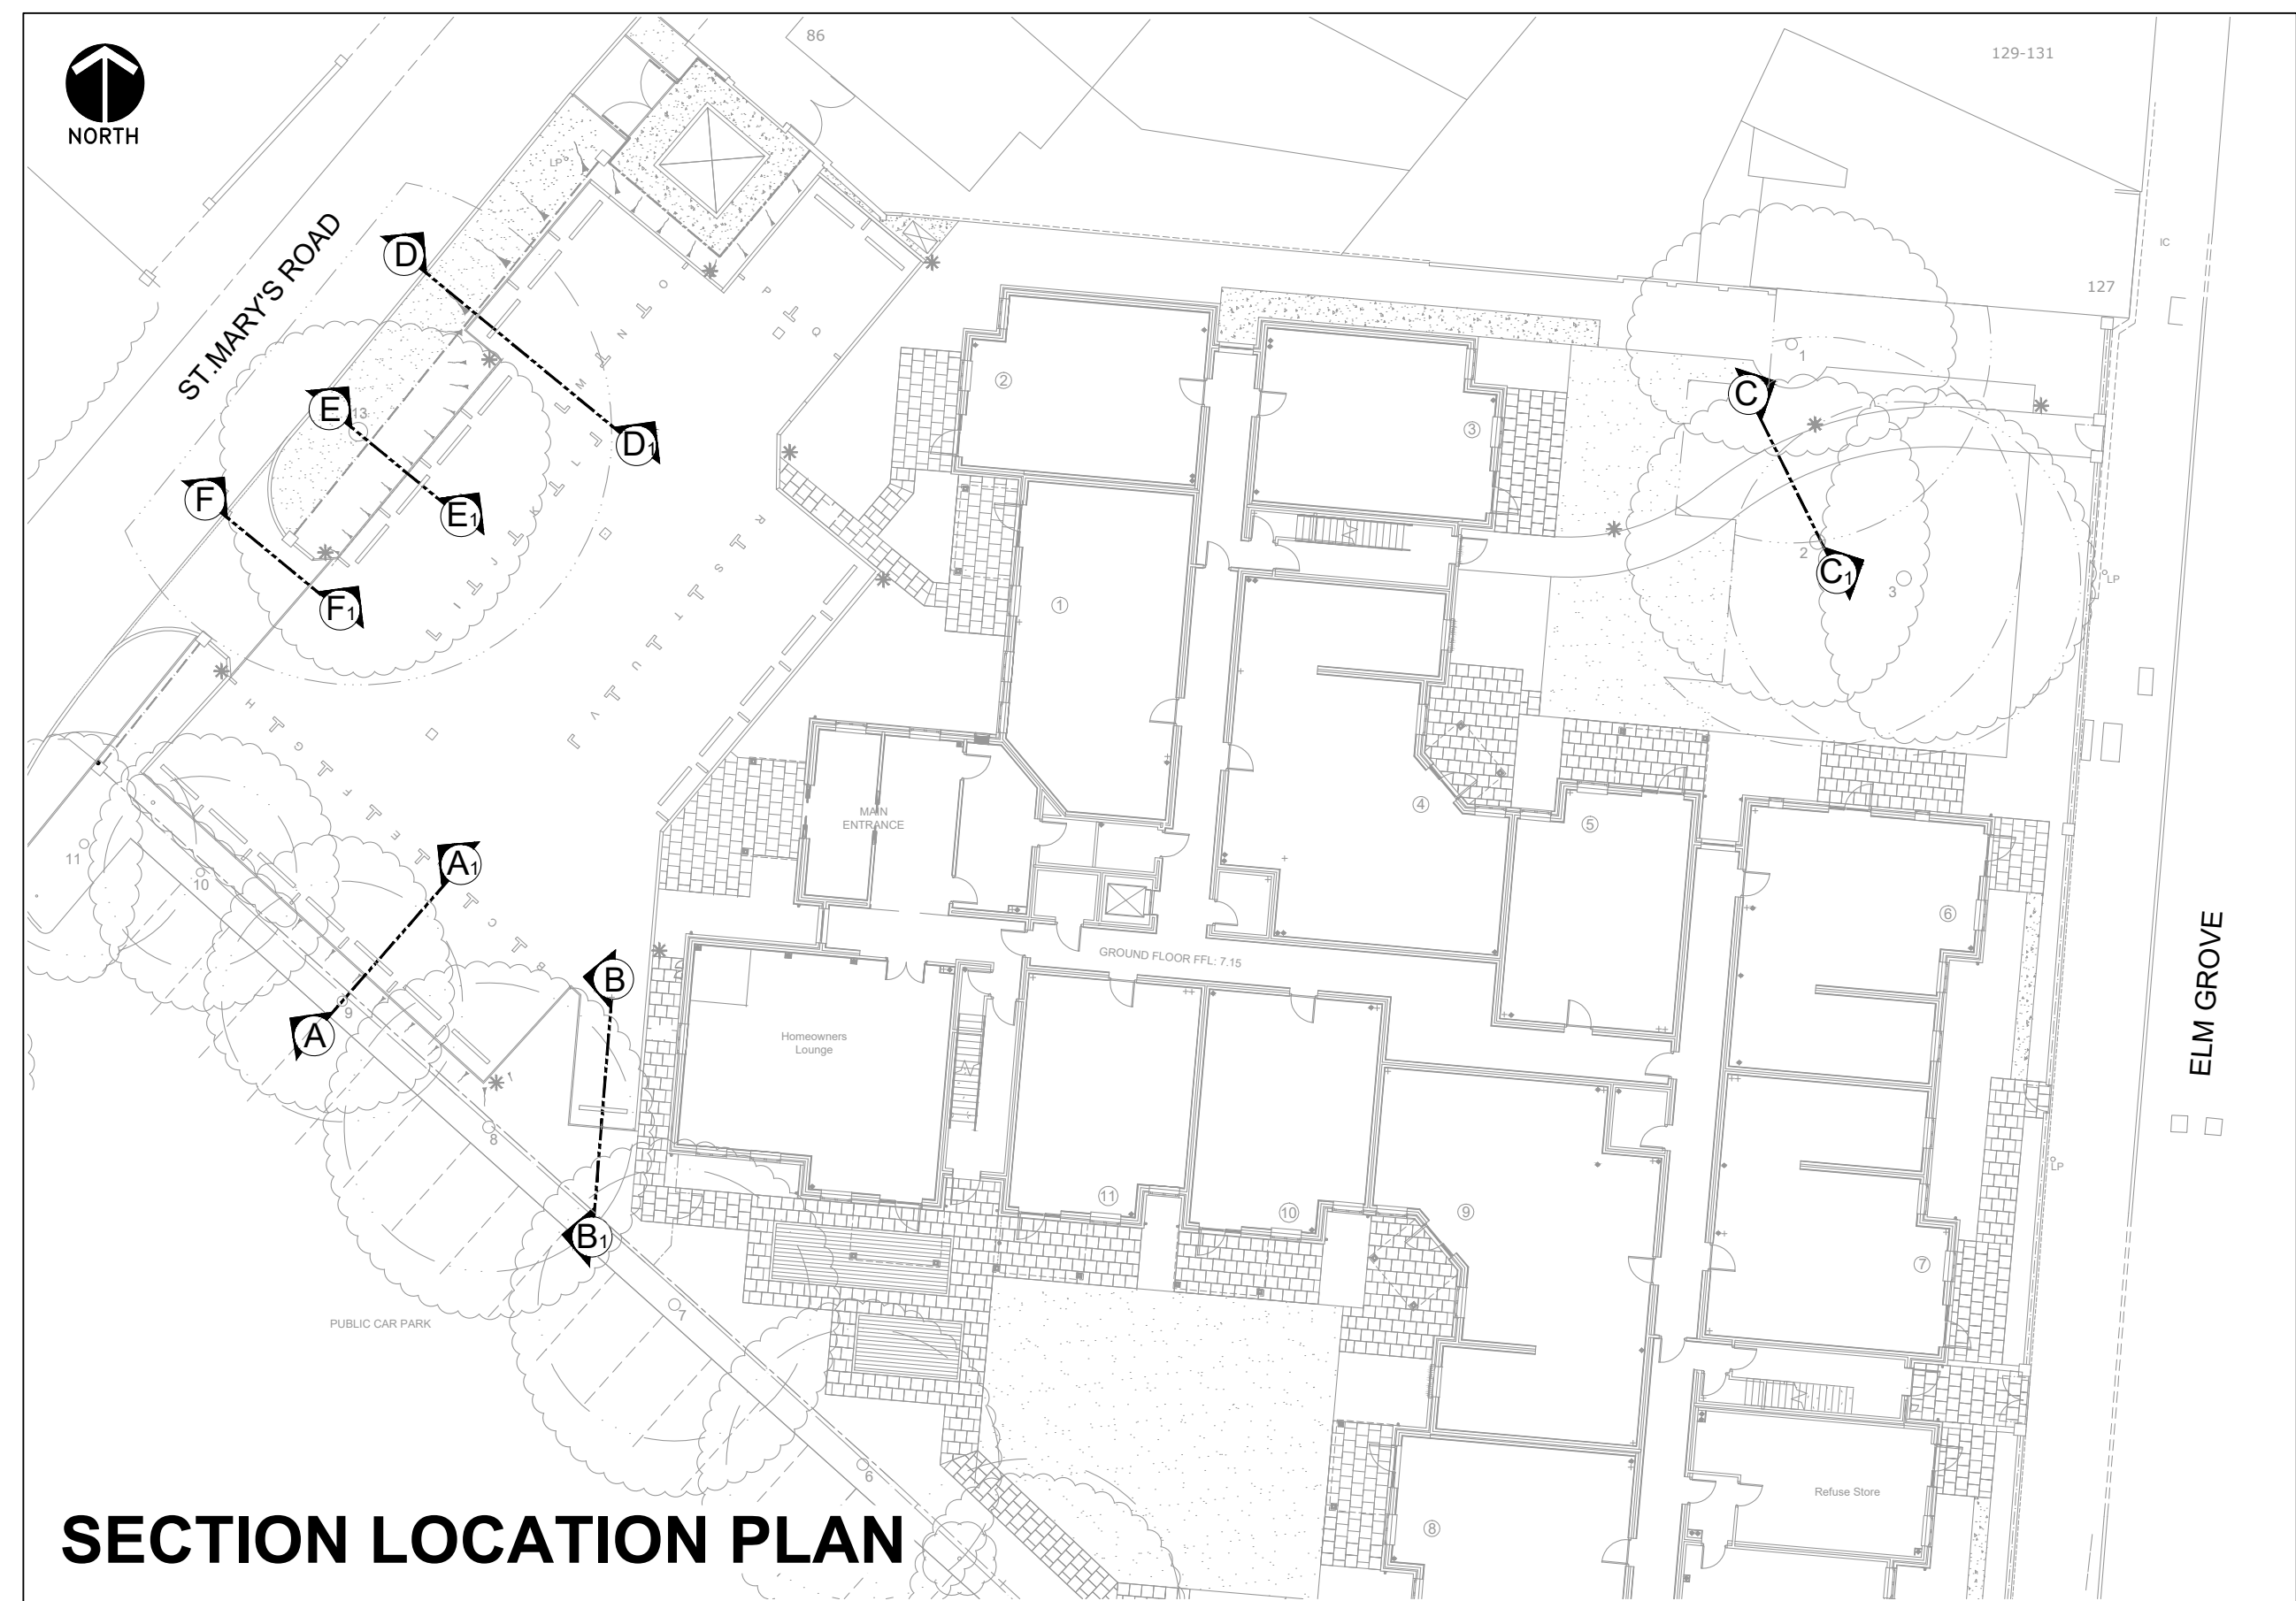

SECTION LOCATION PLAN

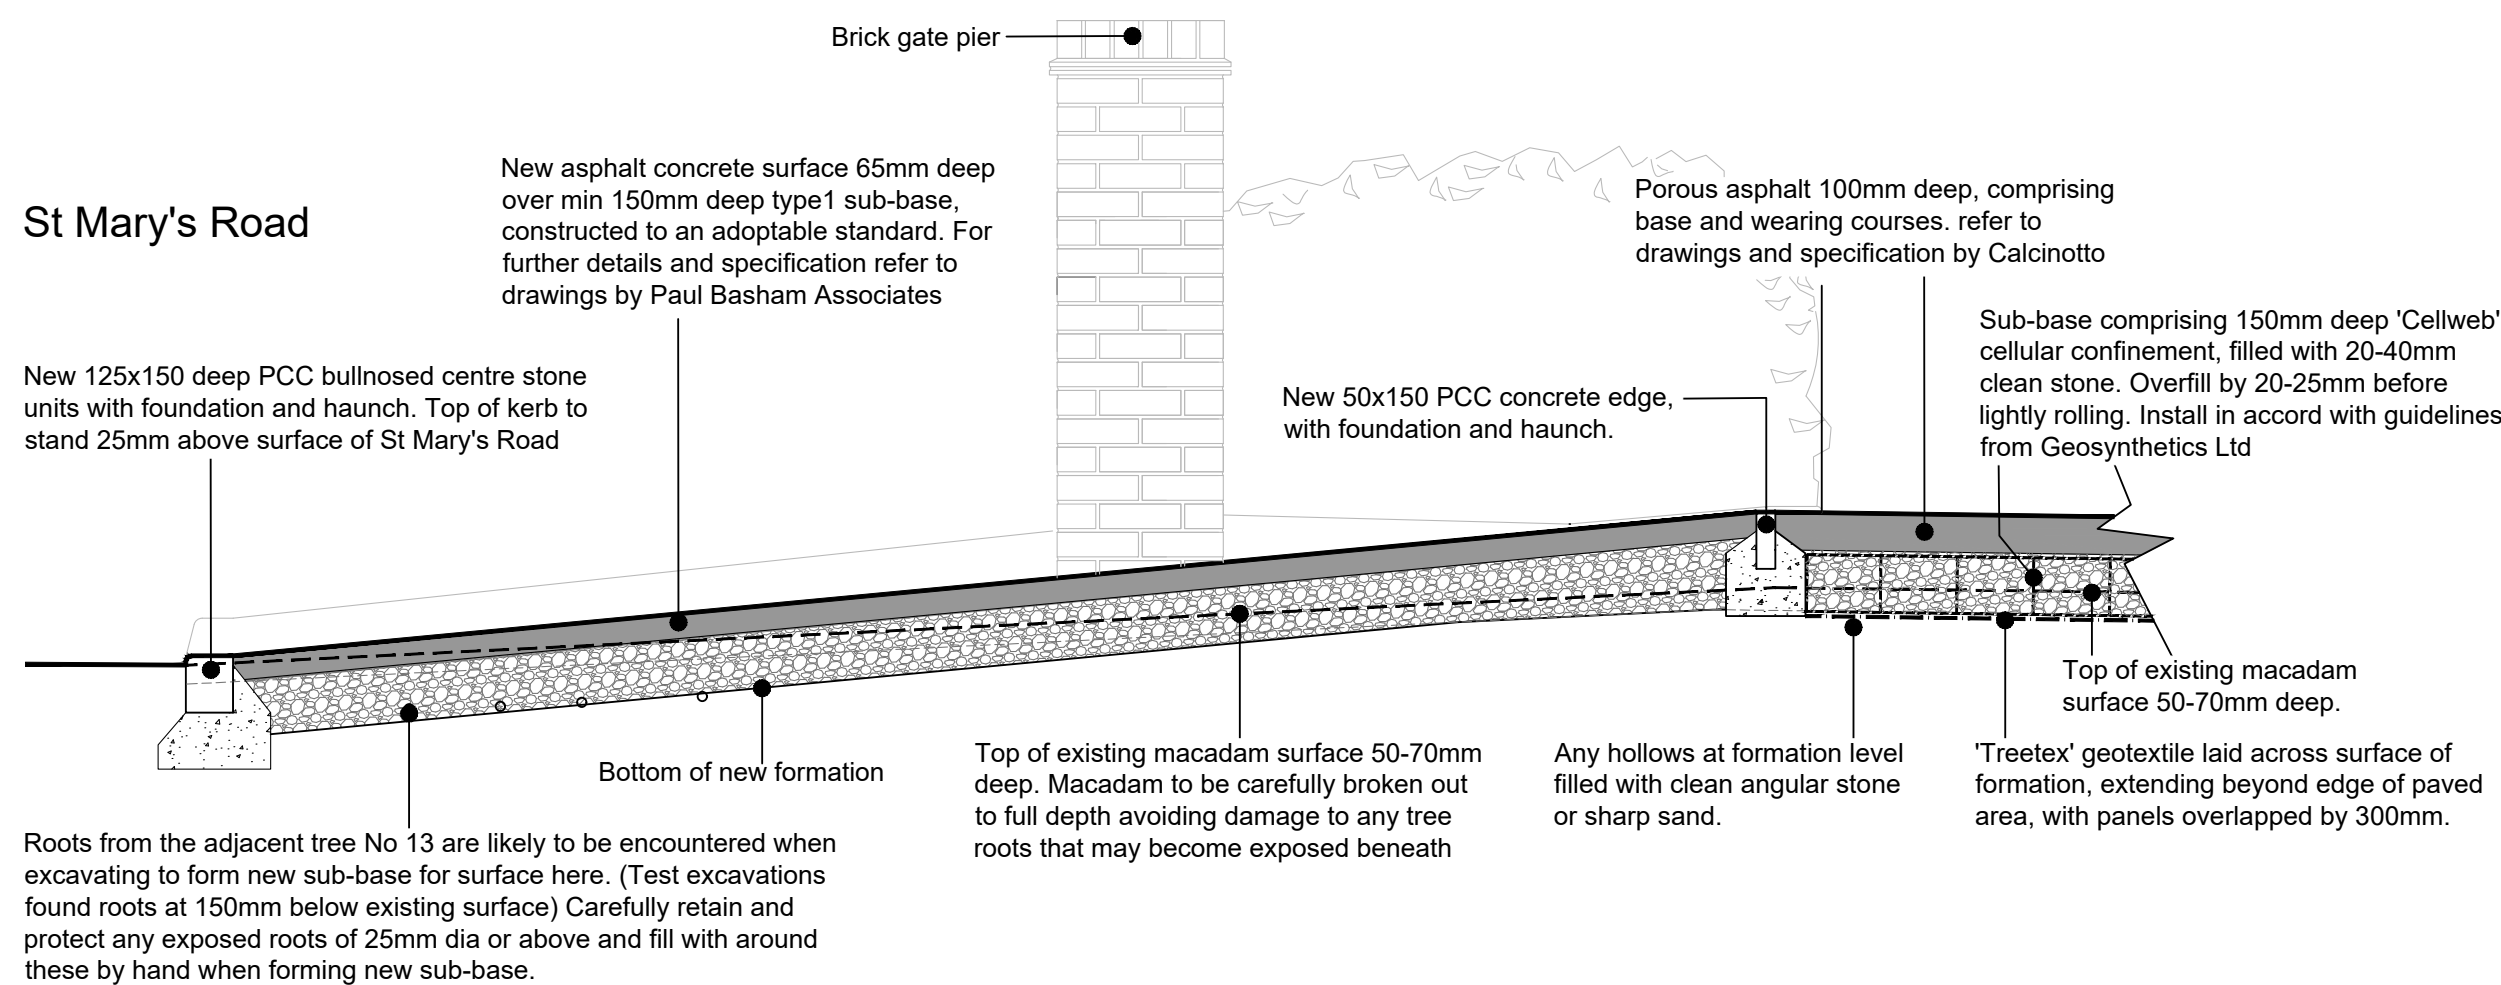

SECTION/ELEVATION F-F1 1:20

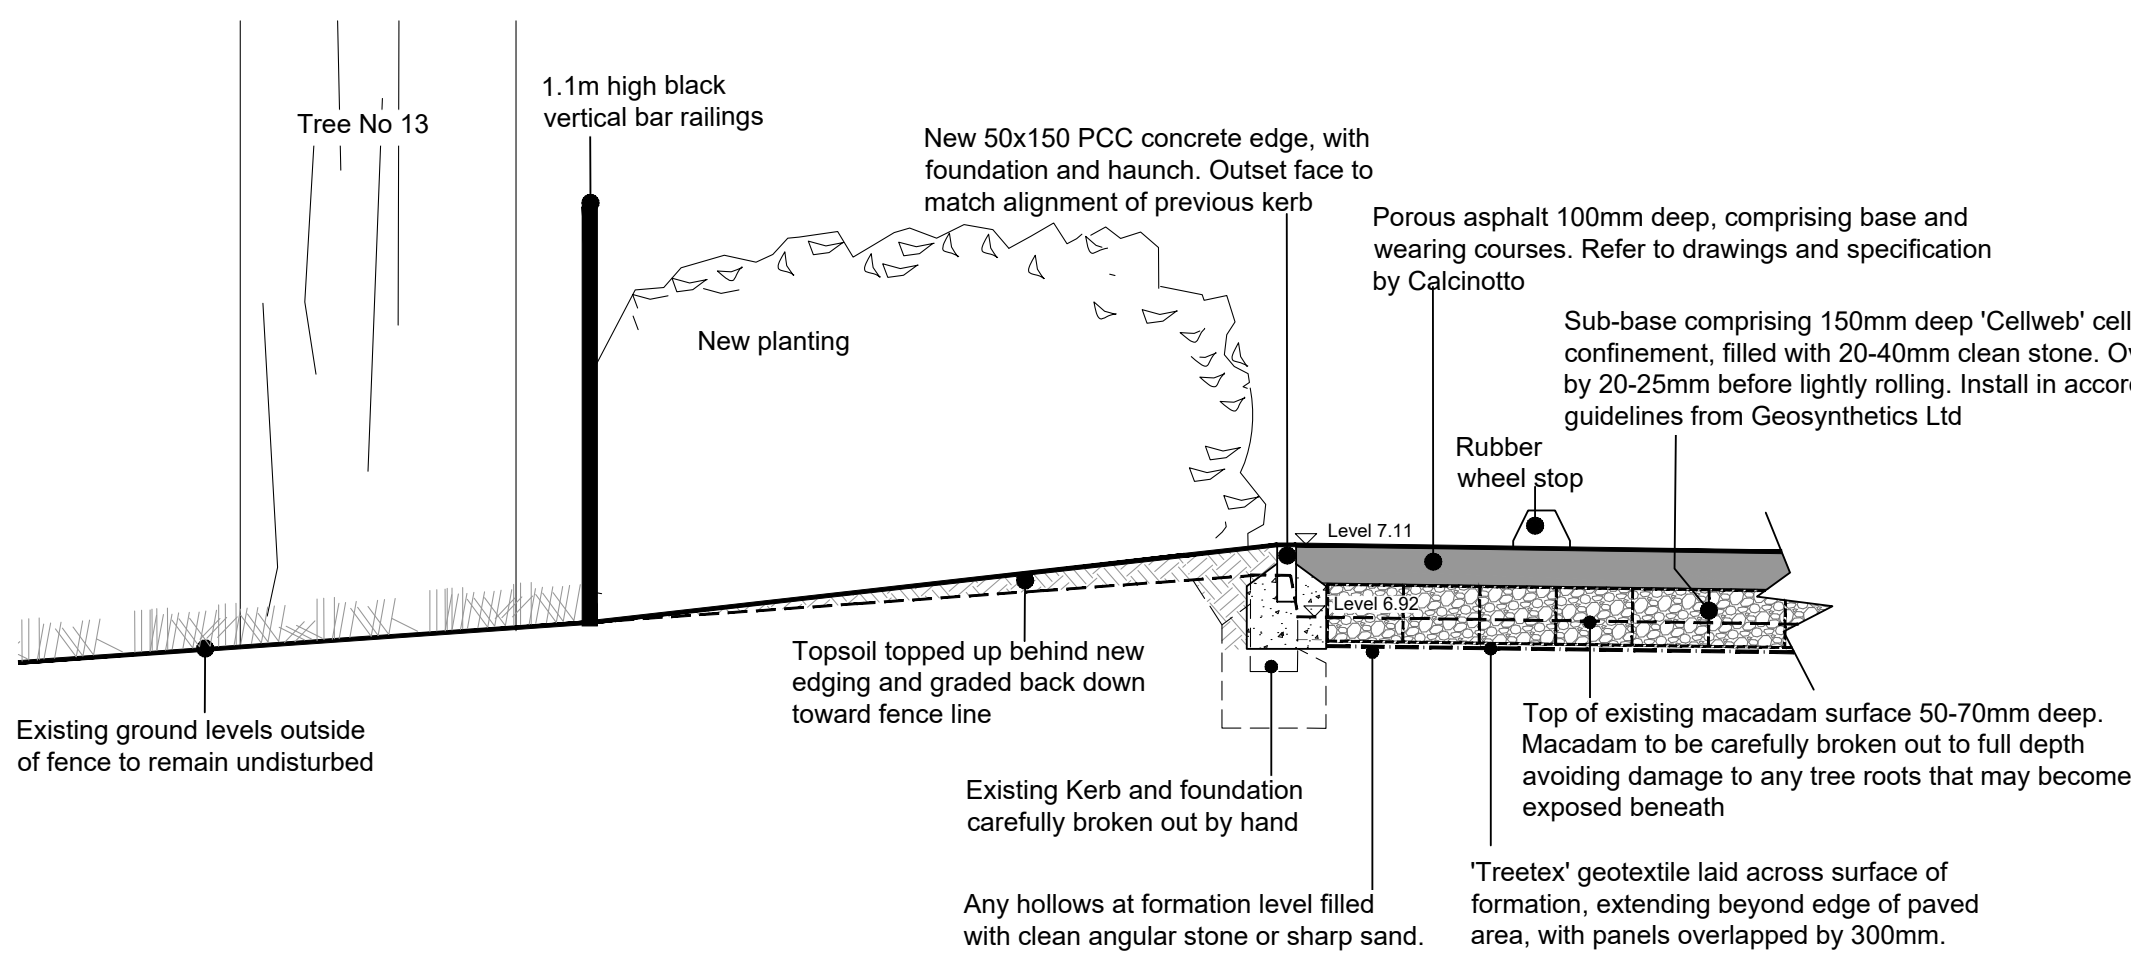

SECTION/ELEVATION E-E1 1:20

Cross sections to be read in conjunction with detailed landscape proposals shown on drawings SO-2267-05-LA-MCS551/Drg 03 and Drg 04 by New Leaf Studio



Client:	McCarthy and Stone		
Project:	Elm Grove, Hayling Island		
Title:	Cross sections through proposed surfaces beneath trees and within root protection areas		
Drg by:	Date:	Scale:	
RH	30.09.2016	As shown	
Chkd by:	Drg No:	Rev:	
ST	SO-2267-05-LA- MCS551/Drg 02		C
1.17 PAINTWORKS, BATH ROAD, BRISTOL BS4 3EH Tel: 0117 300 5330			