


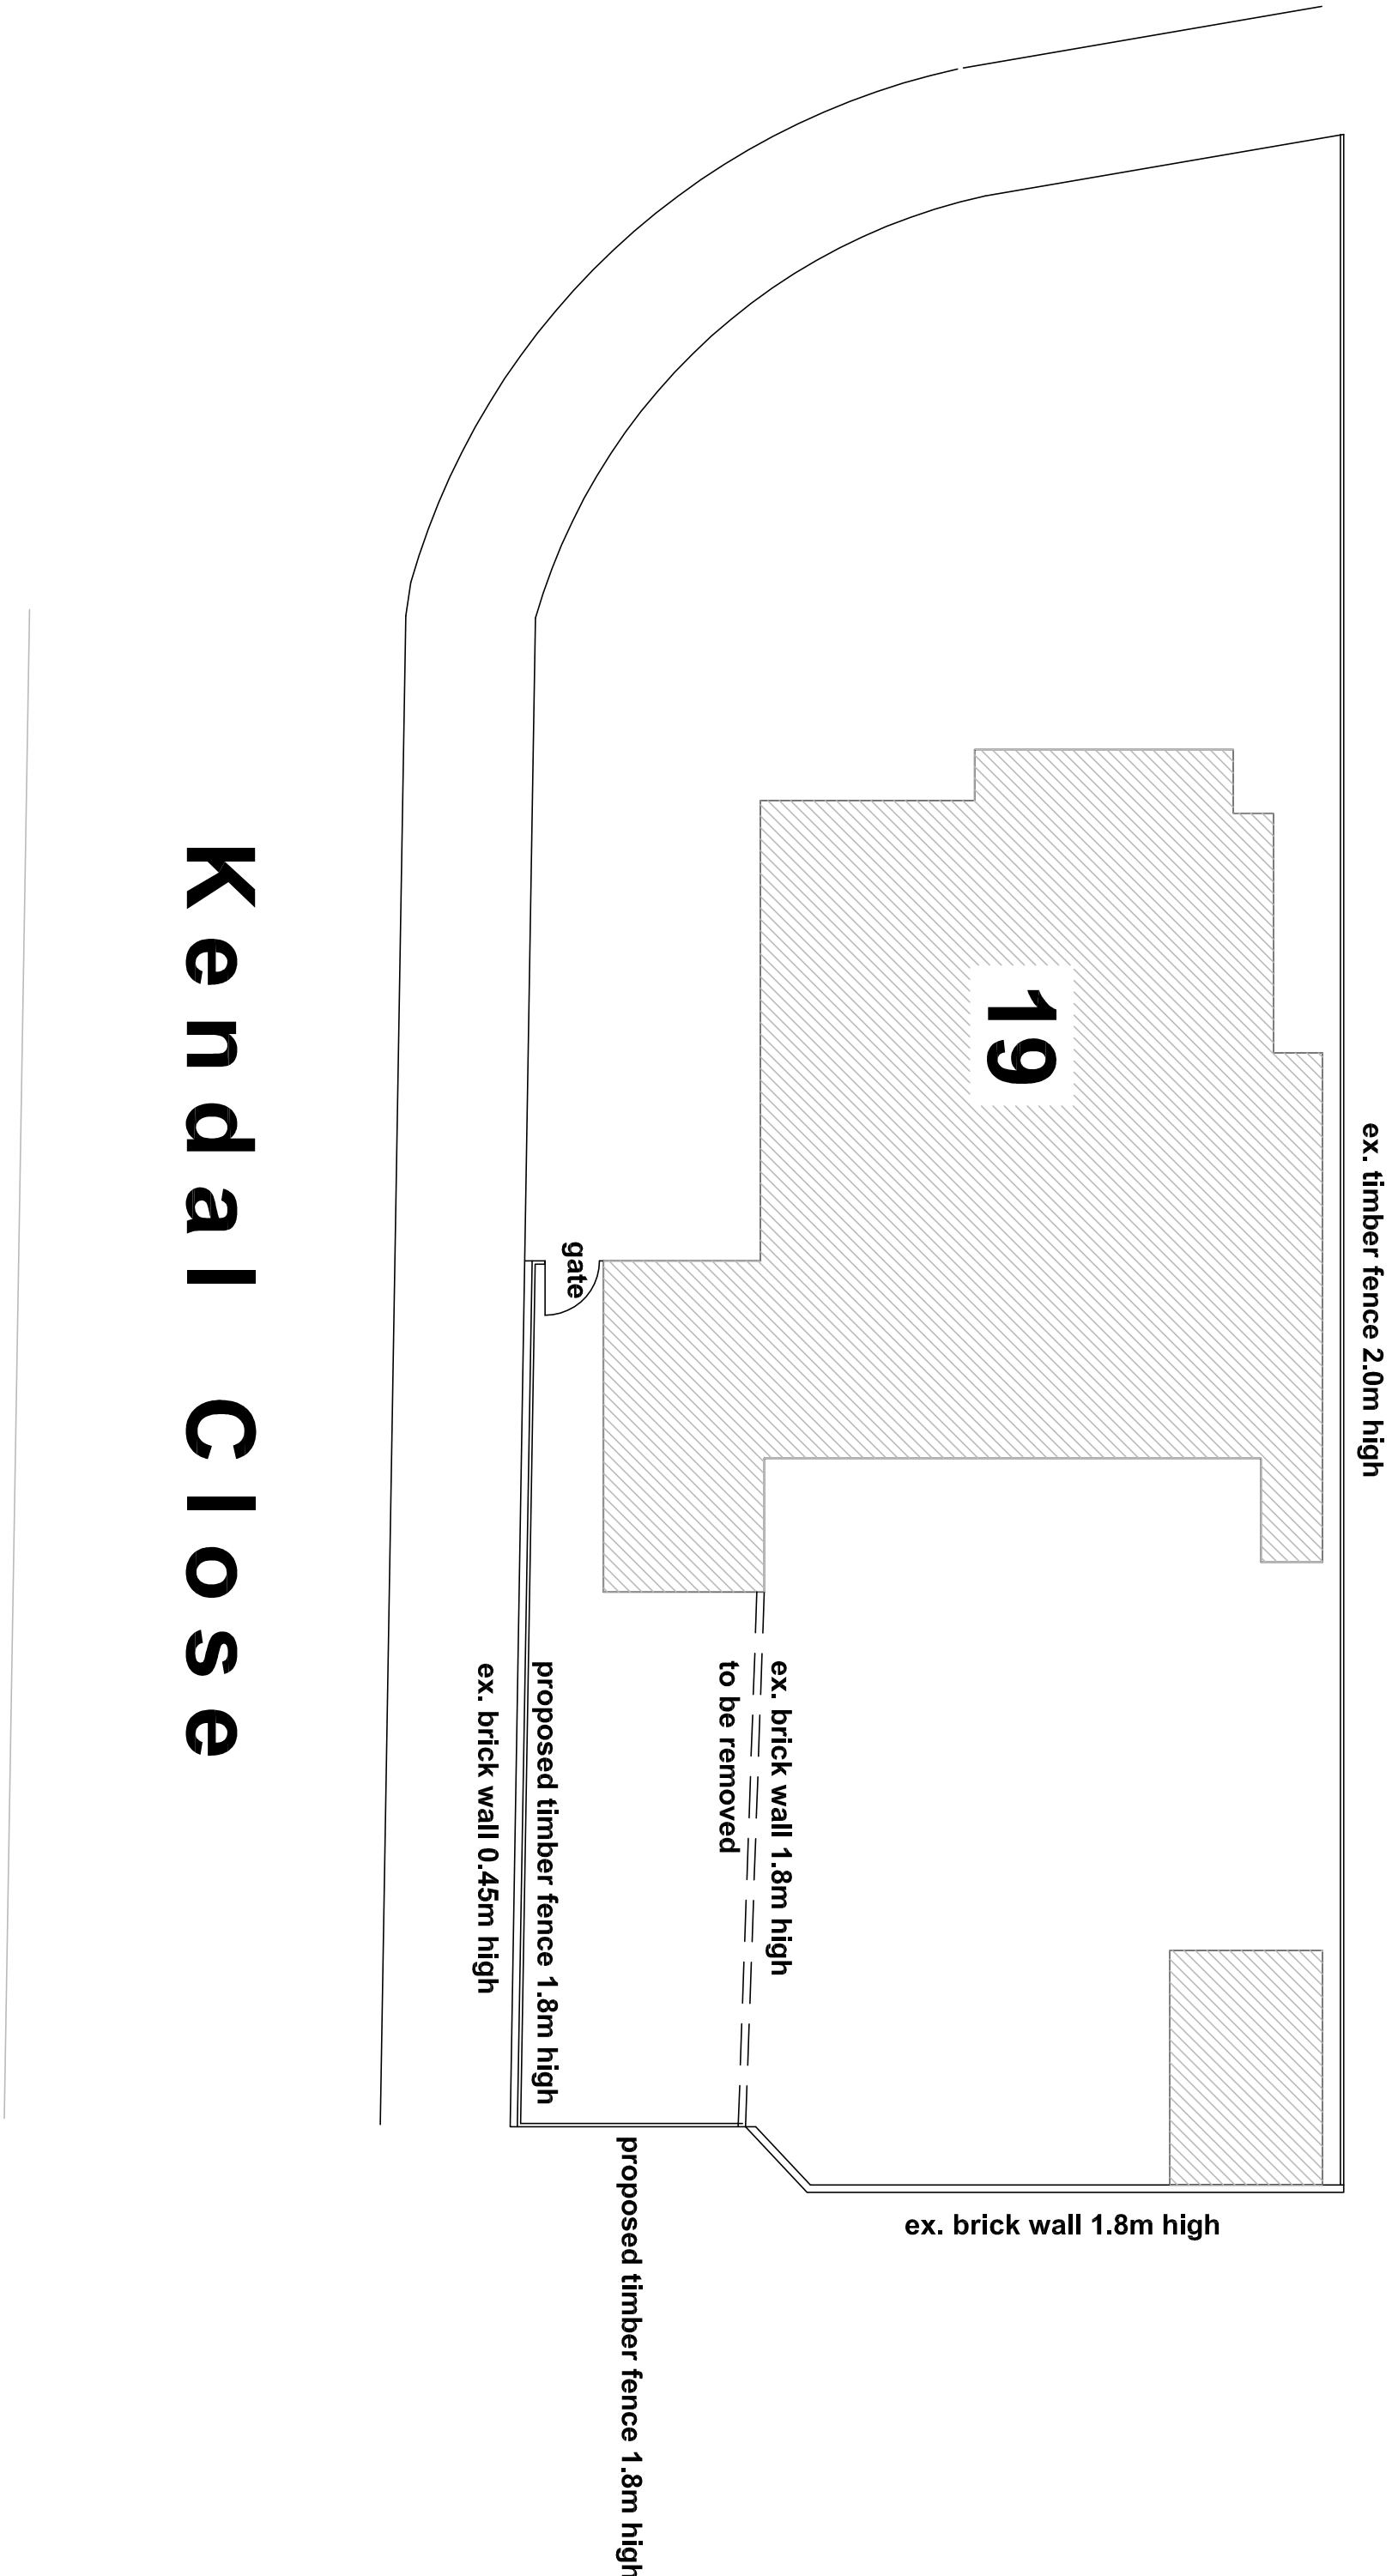


Kendal Close


450 1800

Site Plan 1/100

Section 1/20

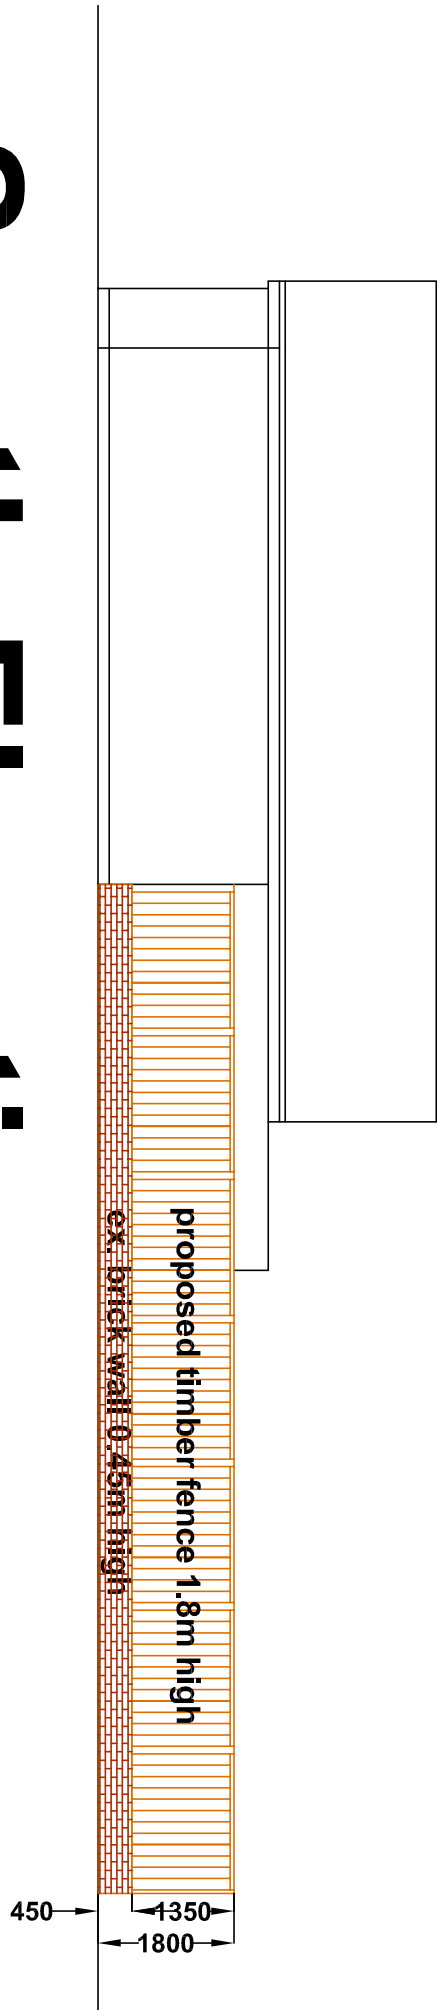

South Elevation

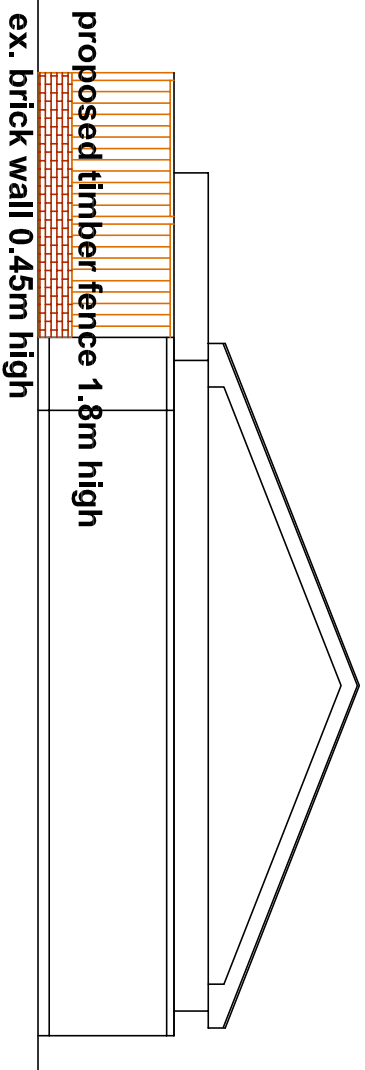

East Elevation