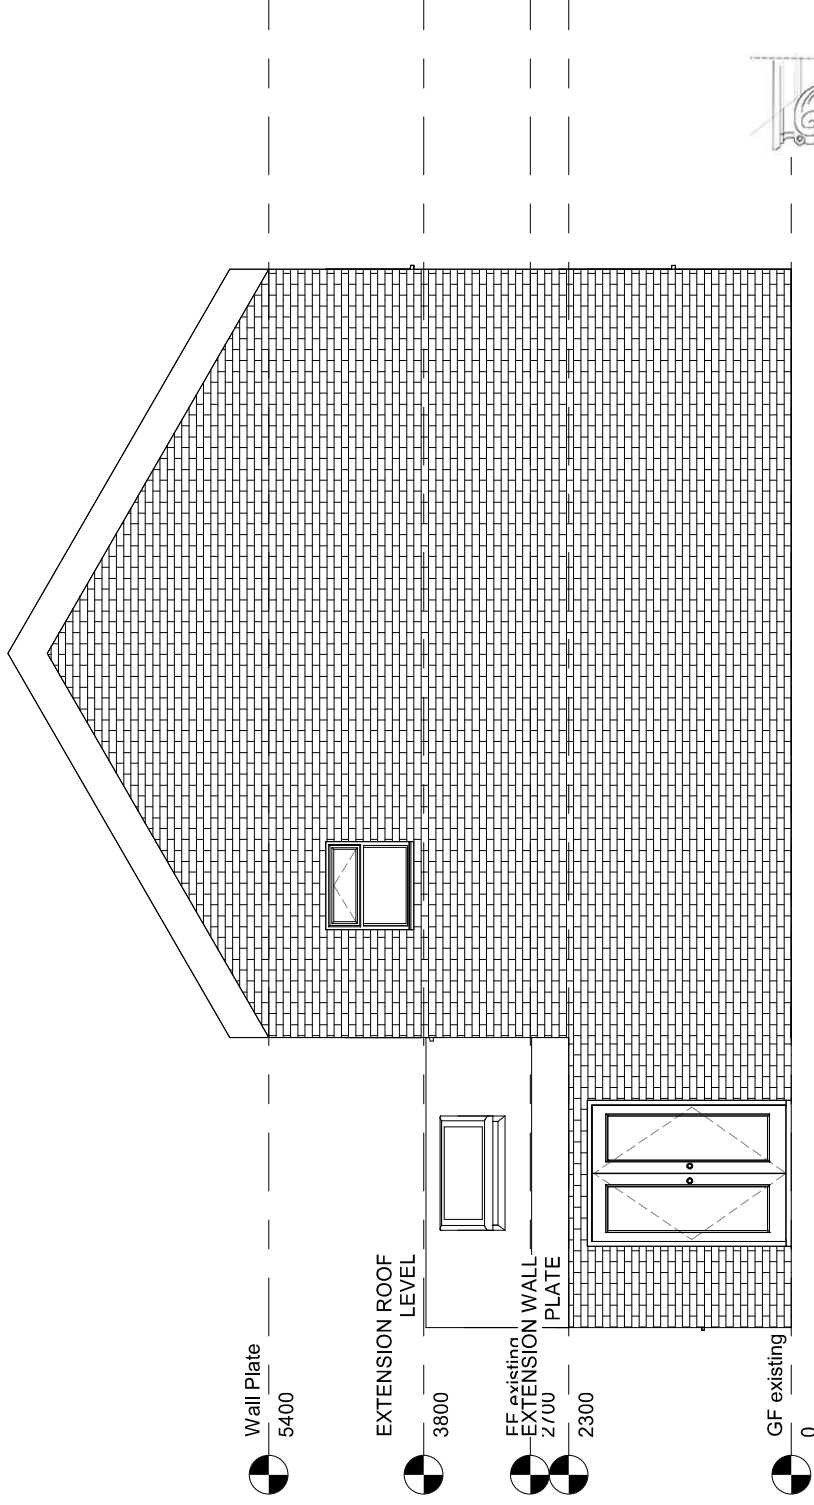


PROJECT		CLIENT	
REAR EXTENSION		Fliss and Simon	
SHEET	Date	Project number	Scale (@ A3)
	27/06/2018	0163	1 : 50
PROPOSED SIDE ELEVATION		Drawn by	REV
		Author	0163-105