

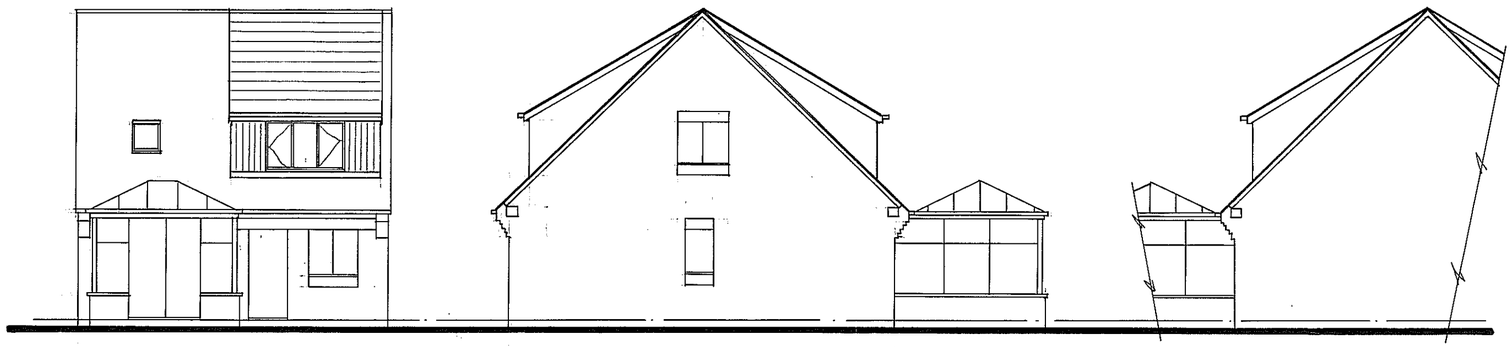


REAR SIDE SIDE

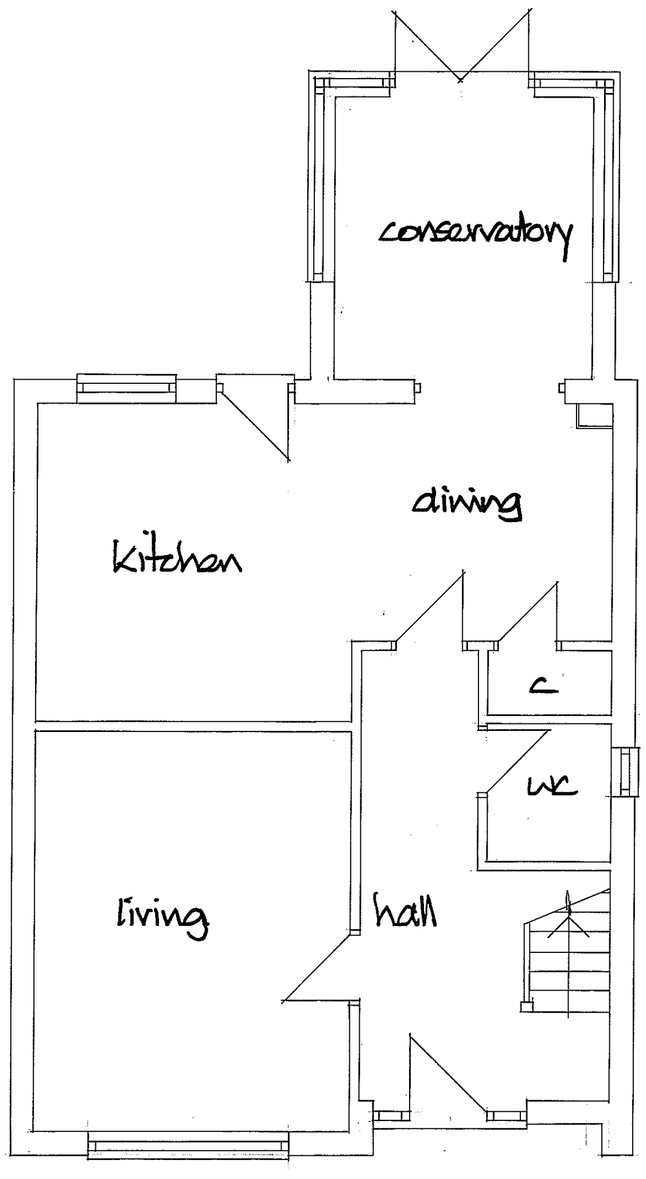

GROUND FLOOR

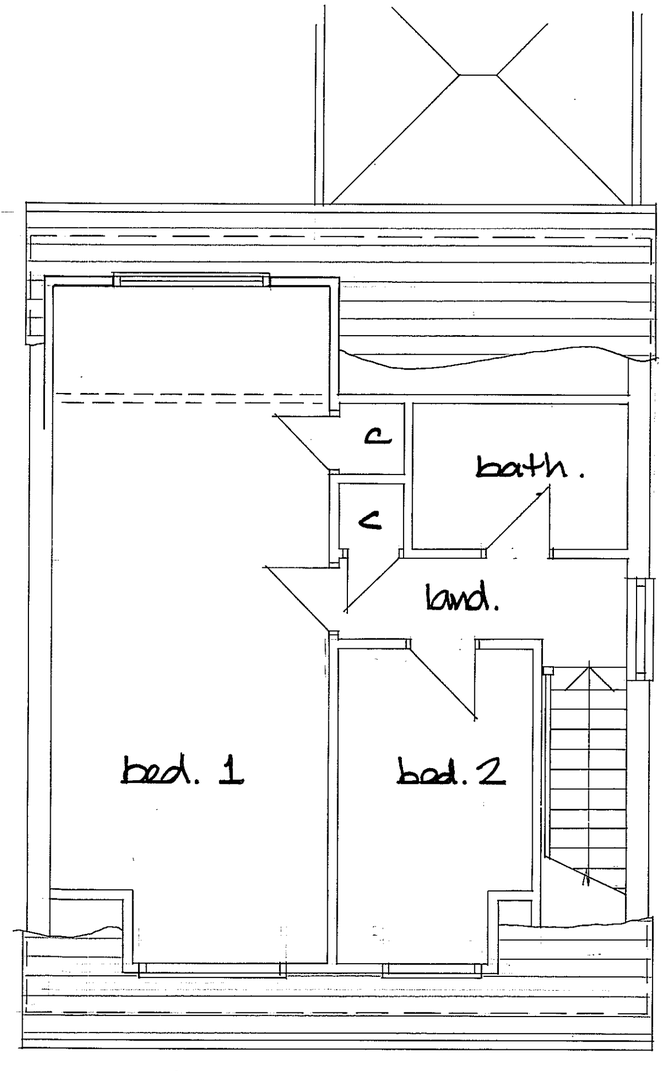

FIRST FLOOR



LOCATION PLAN
Scale 1:1250
OS LIC 100046326

DEREK TREAGUS ASSOCIATES
ARCHITECTURAL SERVICES
No3-The Townhouse,20 Nelson Road,Southsea,
Hampshire PO5 2AS
Tel: 07956 624094
Email: derek.treagus@gmail.com

Project	REAR DORMER TO 25 APPLEWOOD GROVE, WATERLOOVILLE, HAMPSHIRE.
Client	Mr R Sauthan
Subject	Planning Drawing - Proposed
Date: April 2018	Scale: 1:50@,1:100@ A2
Rev:	Drg. No. **18/718/01**

- **Copyright reserved.**
- **All dimensions are to be site confirmed and should not be scaled unless for Planning purposes.**
- **Verify all queries with the office.**