WOODS COTTAGE
FIRST FLOOR - FLOOR PLAN

SCALE 1:50 ON A3

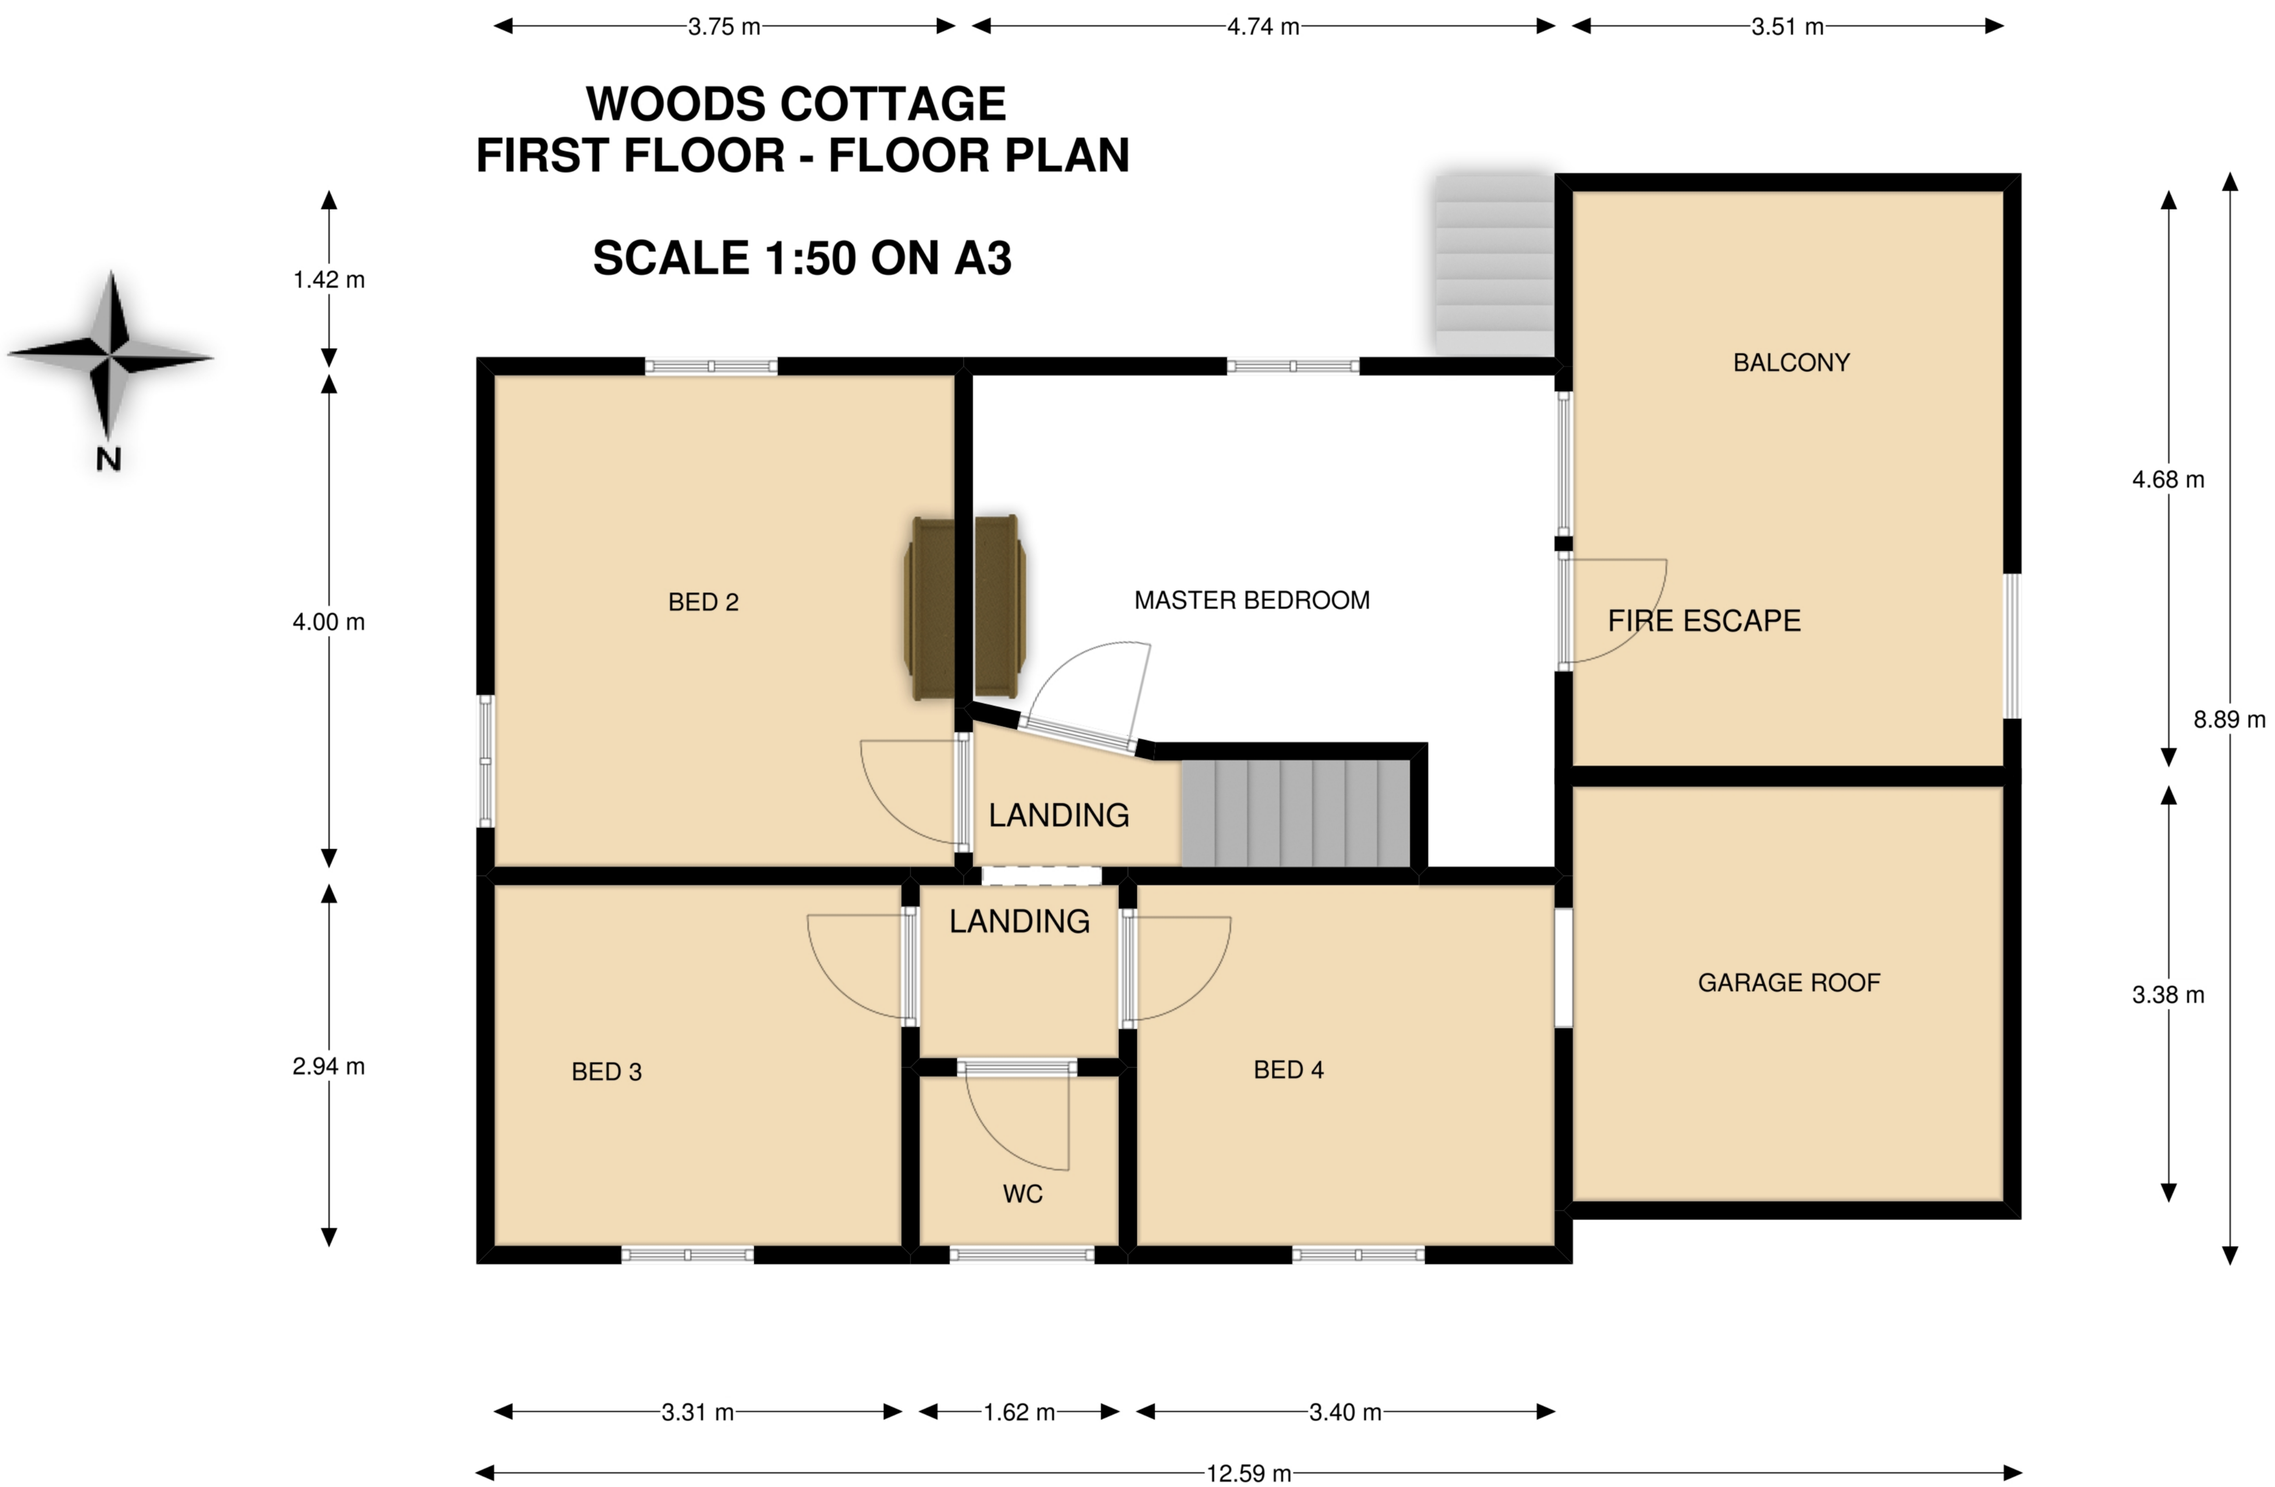

0m 5m