


SITE LAYOUT 1:250

BEMBRIDGE DRIVE

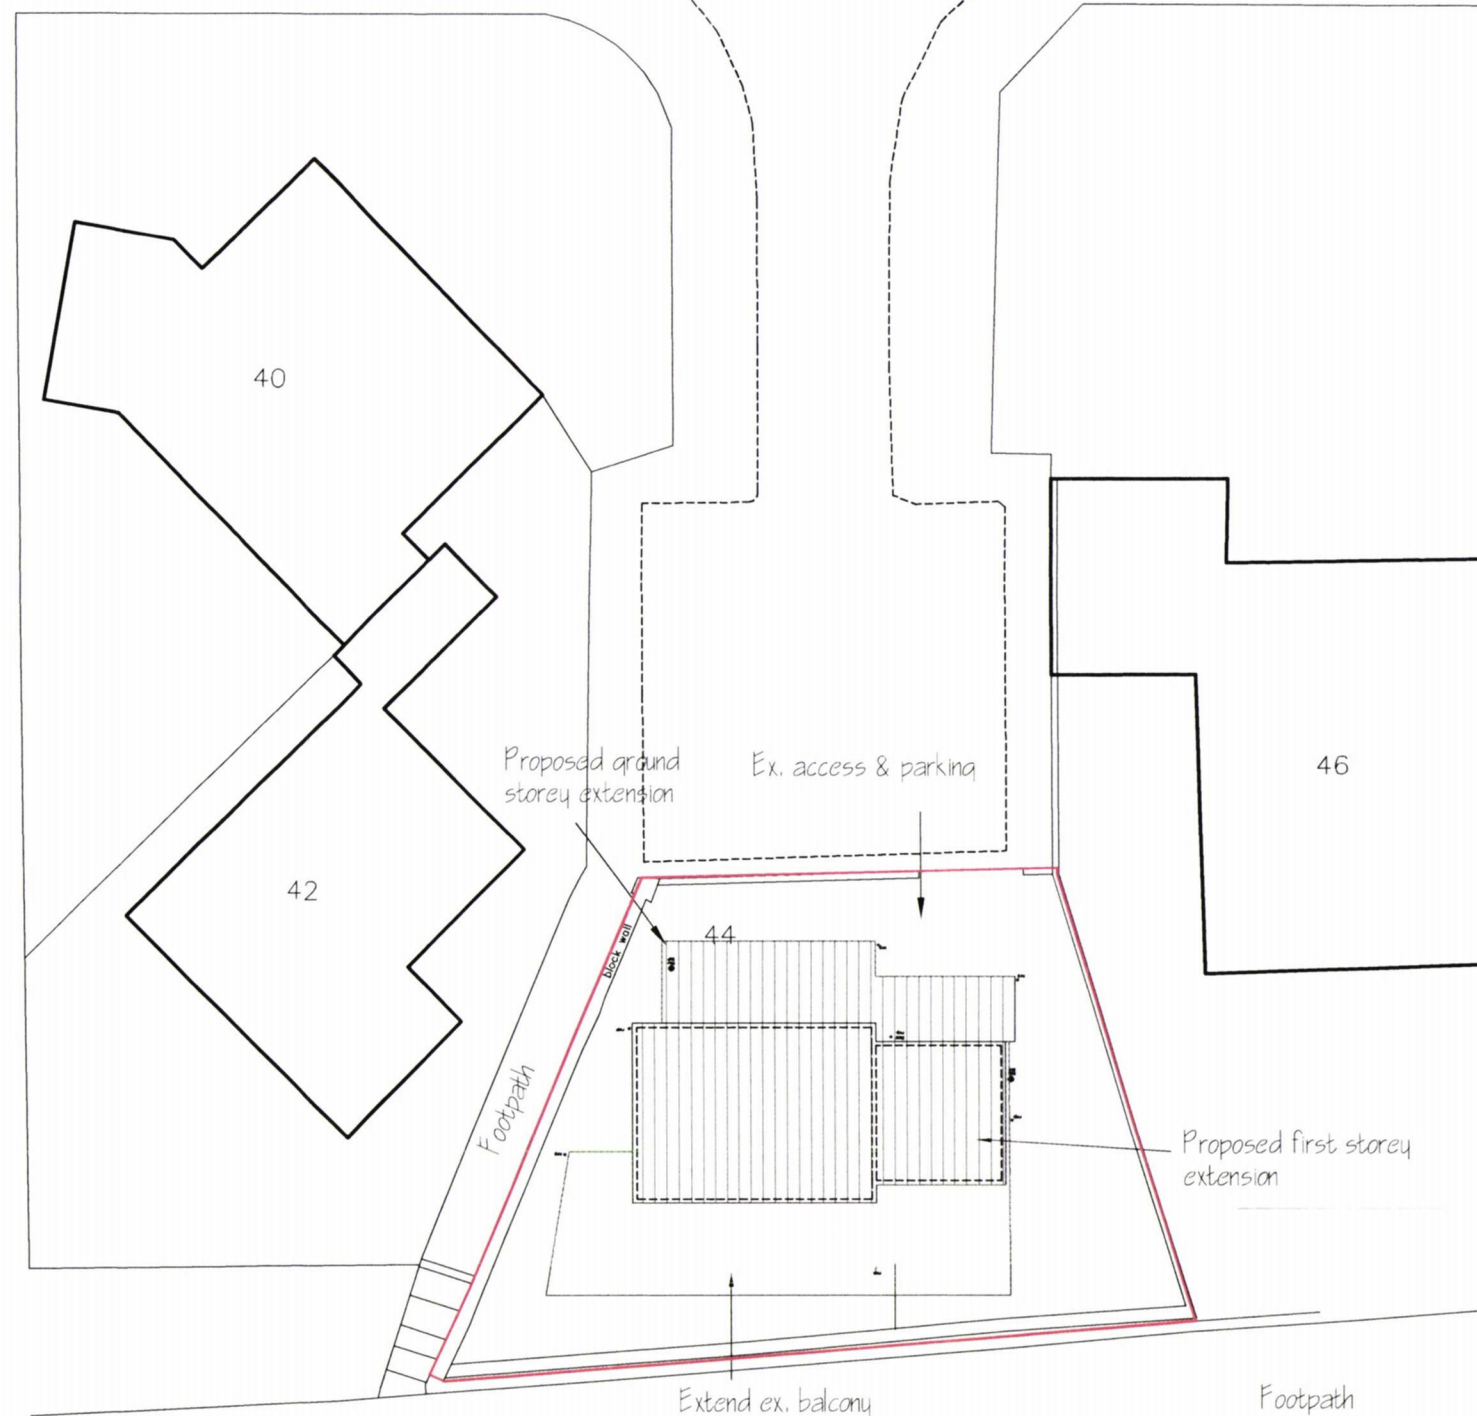

rev: date: note:



adp architects ltd
architects & urban designers
Tel: 0845 365 1475
Email: mail@adp-ltd.co.uk
www.adparchitects.co.uk
Richmond Court, 94 Botley Road, Park Gate, Southampton, SO31 1BA

project name/address:
**Alterations & Additions
44 Bembridge Drive
Hayling Island**

client:
Mr S Vine

drawing title:
Site Layout

job number: **1544** drawing number: **30** revision:

drawing scale/size: **1:500 (A3)** date: **Nov 17** drawn: **JSC**