


29A Kings Road - 2190.18

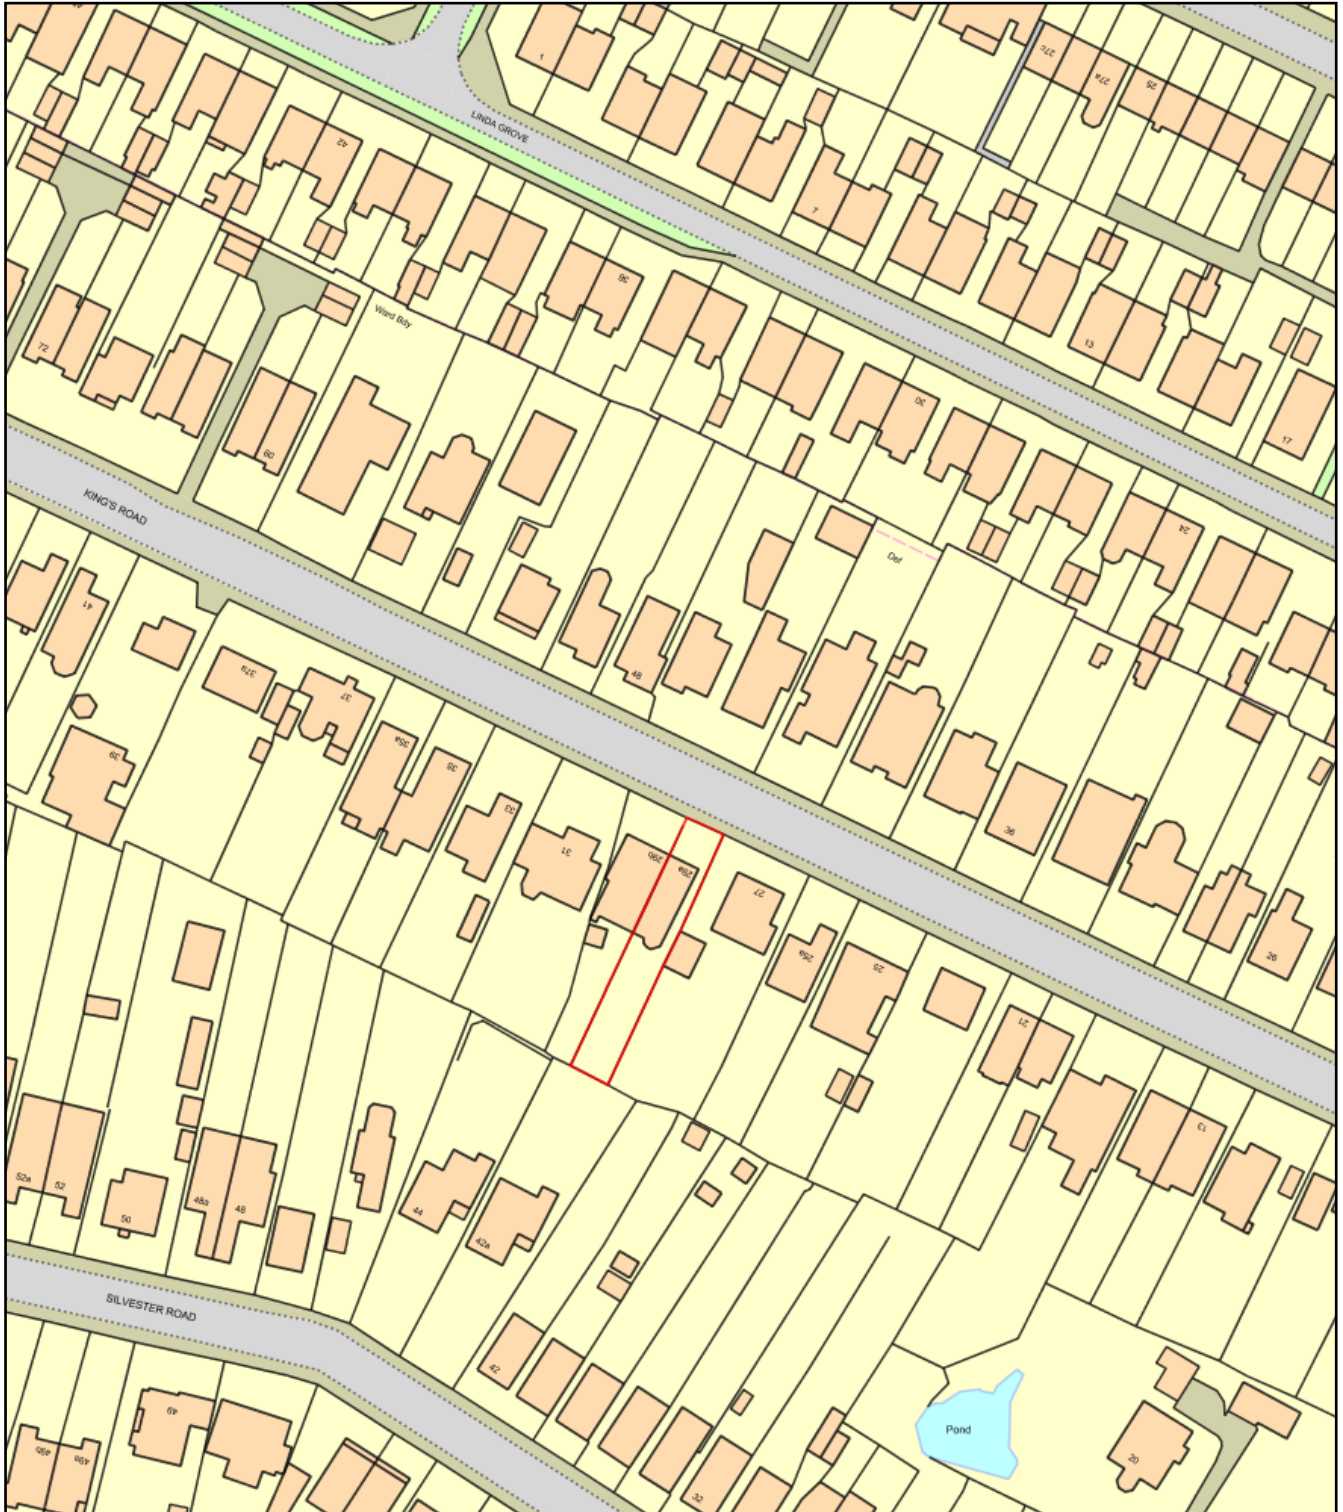

0 50
Metres



Plan Produced for: Mr K Smith
Date Produced: 11 Oct 2018
Plan Reference Number: TQRQM18284145401513
Scale: 1:1250 @ A4