
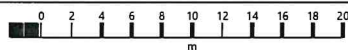


24 St Johns Avenue

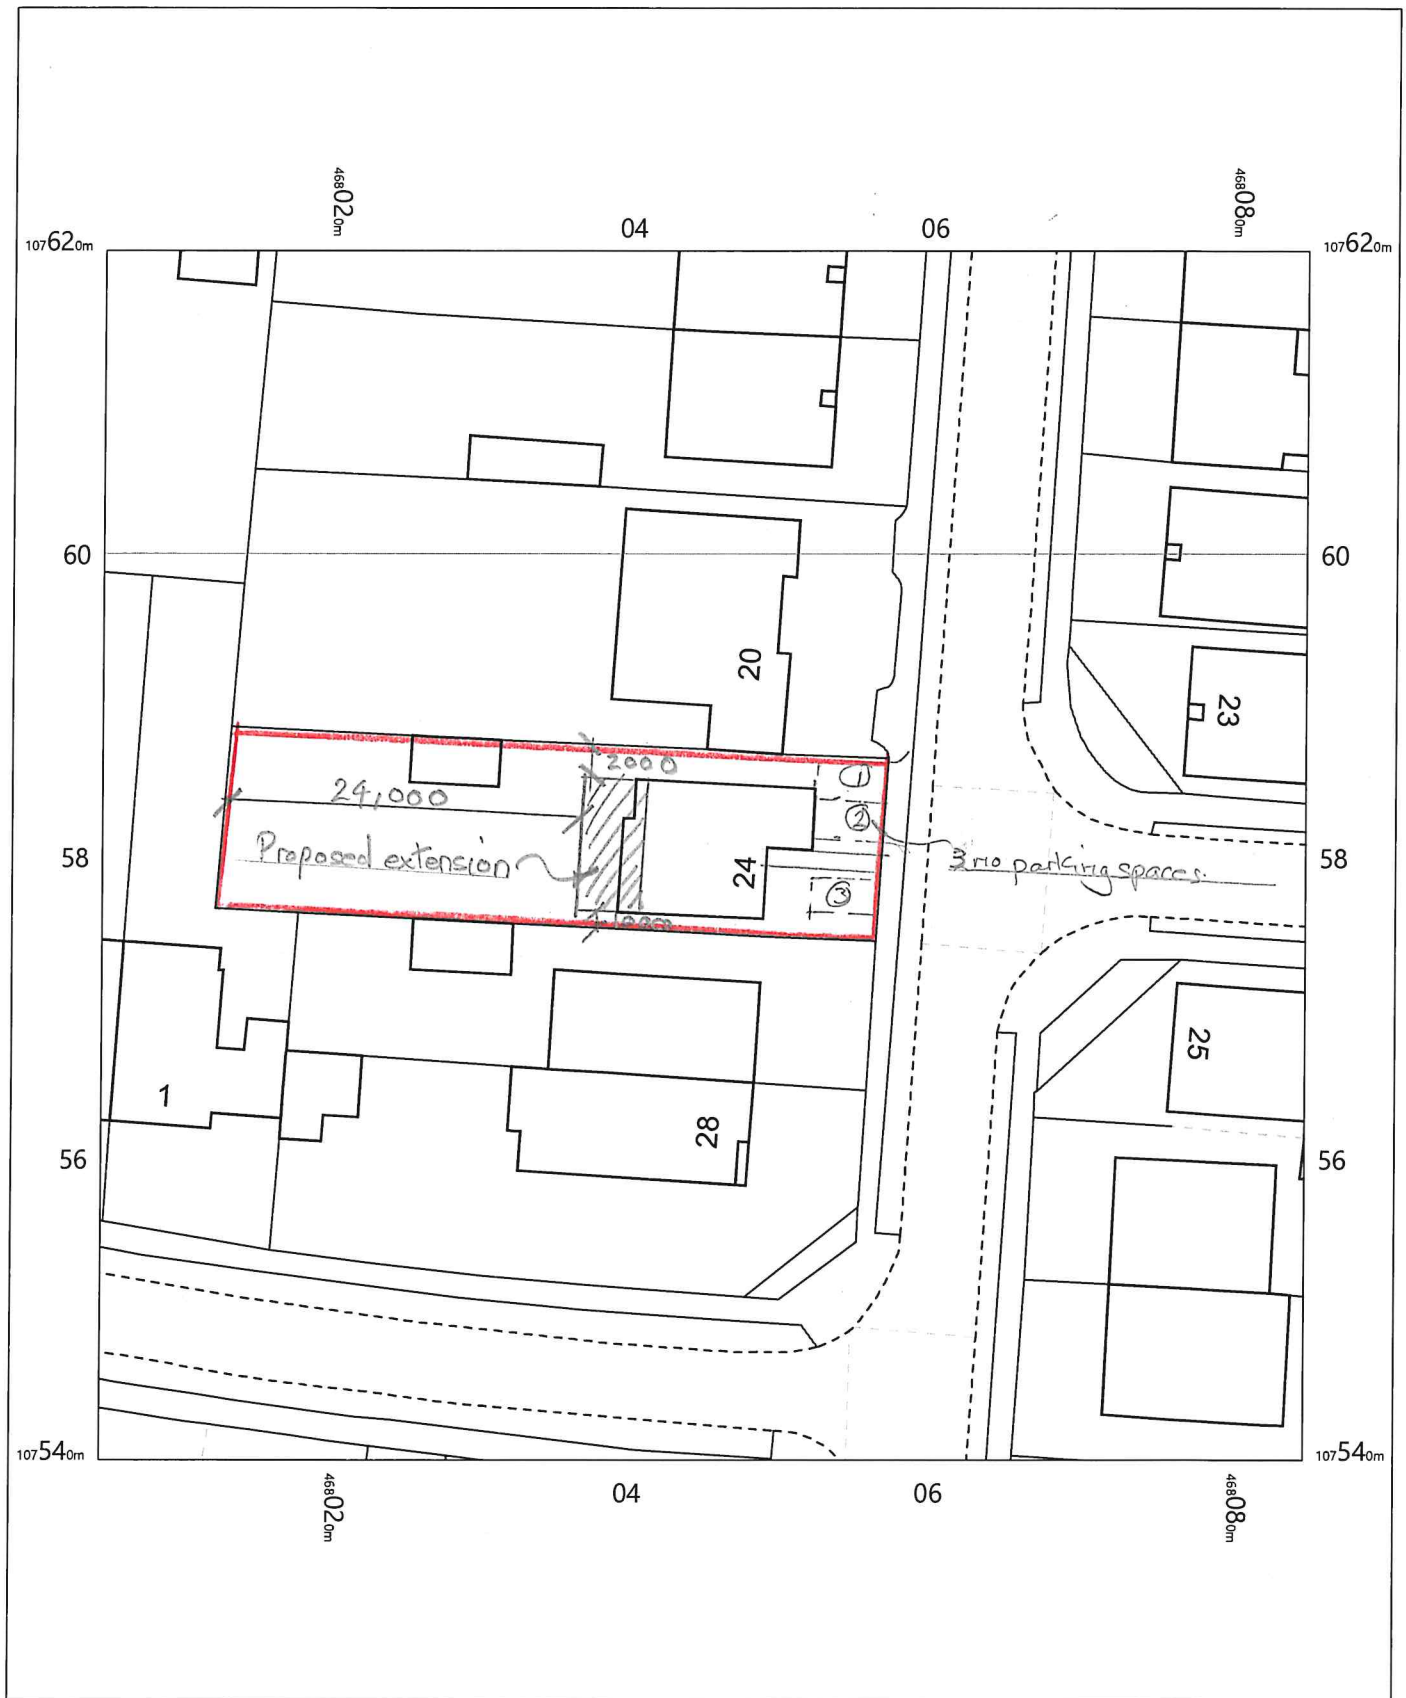

OS MasterMap 1250/2500/10000 scale
Monday, May 21, 2018, ID: BLJT-00713913
www.planningapplicationmaps.co.uk

1:500 scale print at A4, Centre: 468045 E, 107580 N

©Crown Copyright Ordnance Survey. Licence no. 100051661

