


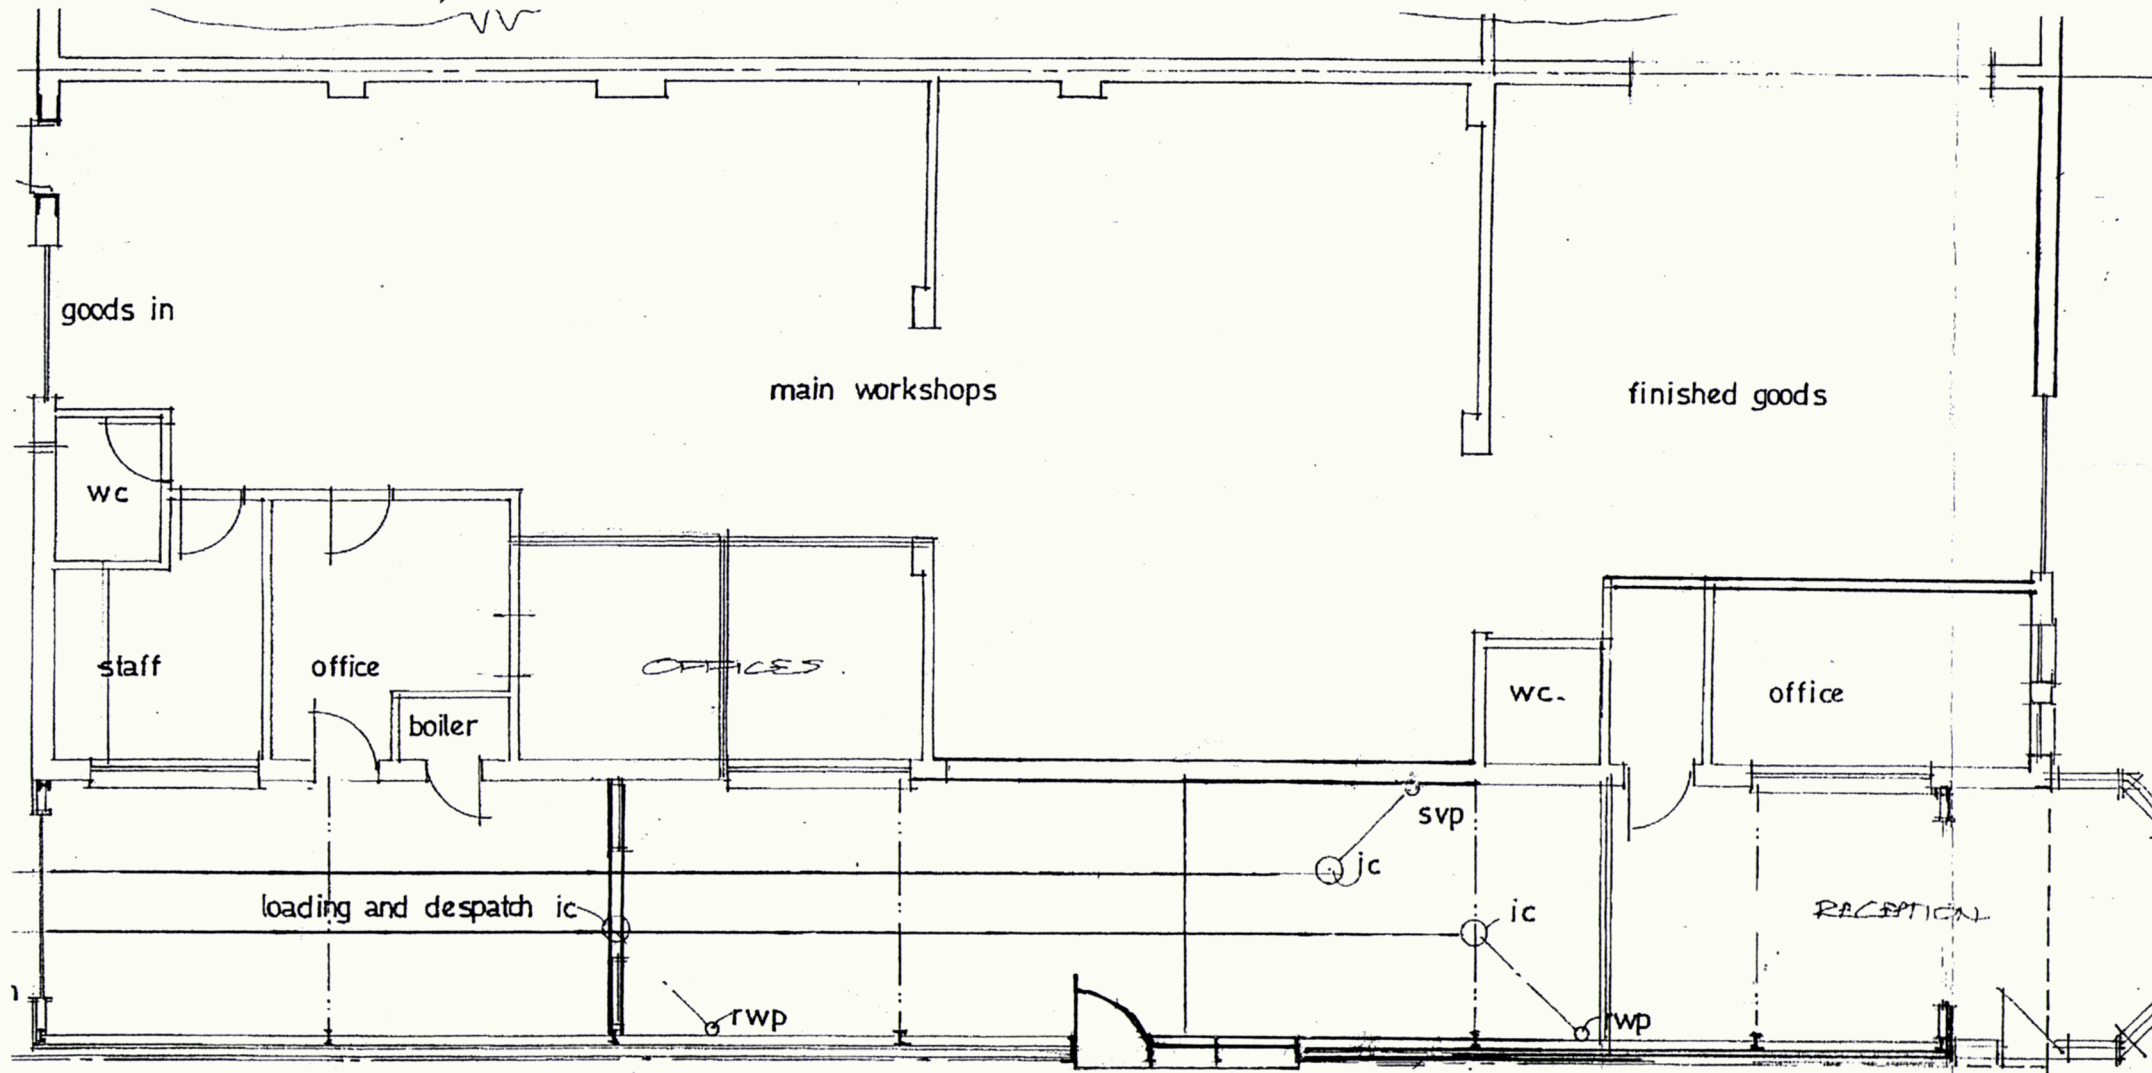

PROPOSED Floor Plan

HAVANT BOROUGH
COUNCIL

12 NOV 2018

RECEIVED