



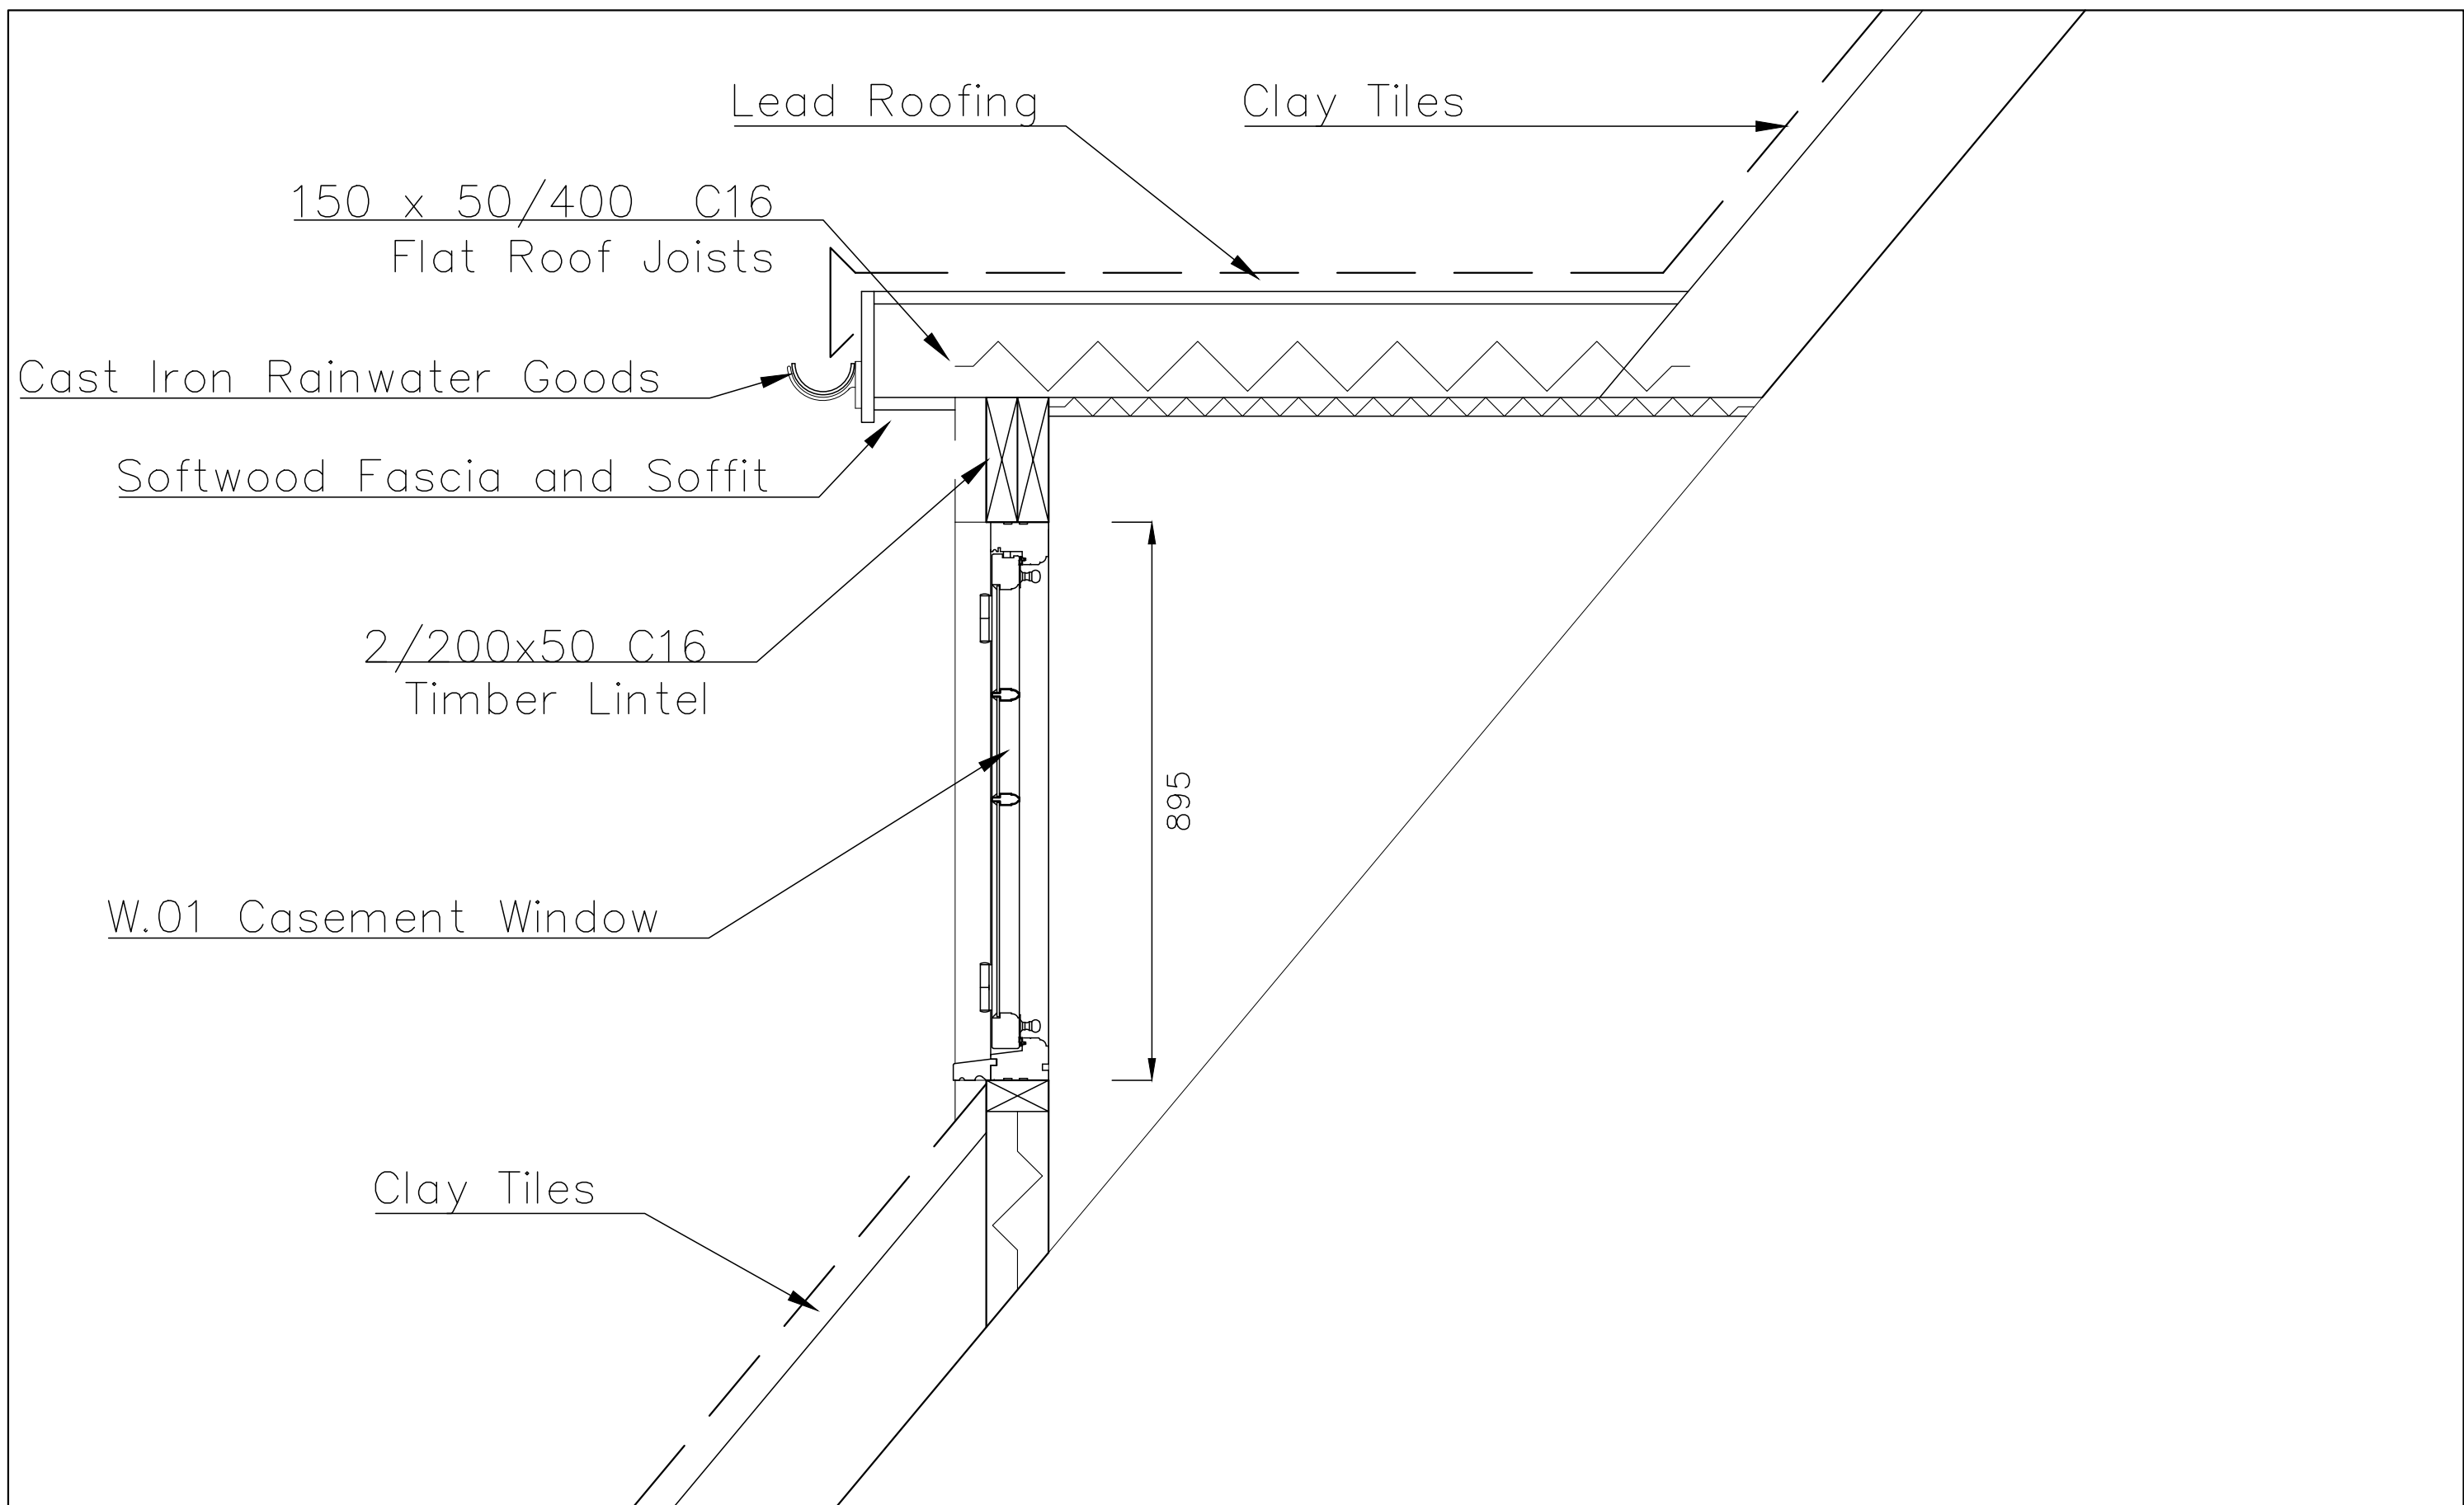

Former White Hart PH
East Street
PO9 1AA

W.01 and Dormer
Window Section

Revisions
A. Single Glazed Units 23/03/18
B.
C.

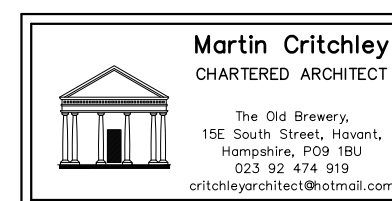

Scale A3=1:10, A1=1:5
Date 24/02/18
Drawn SAR

17094-622^A

