




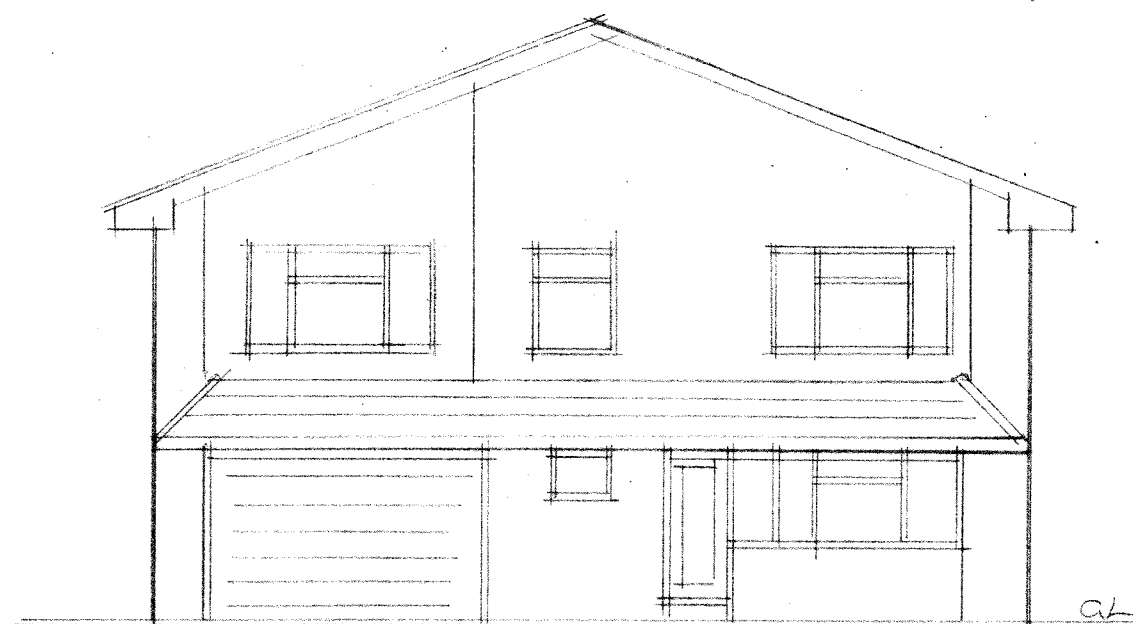


EXG FRONT ELEVATION

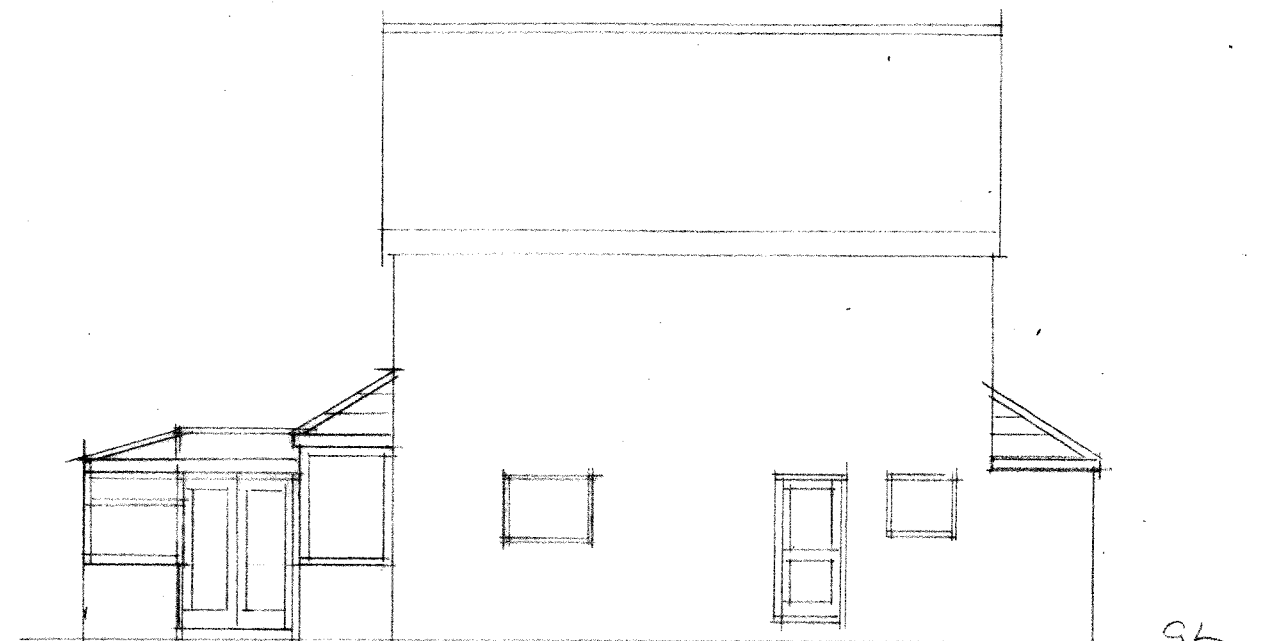

EXG SIDE ELEVATION

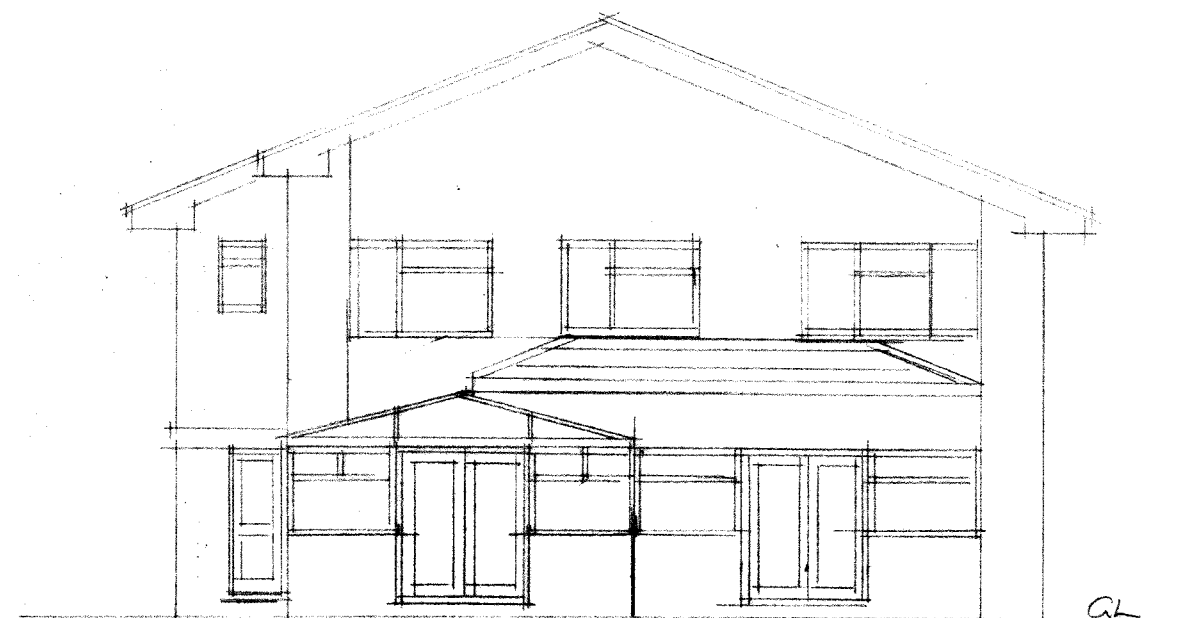

EXG REAR ELEVATION

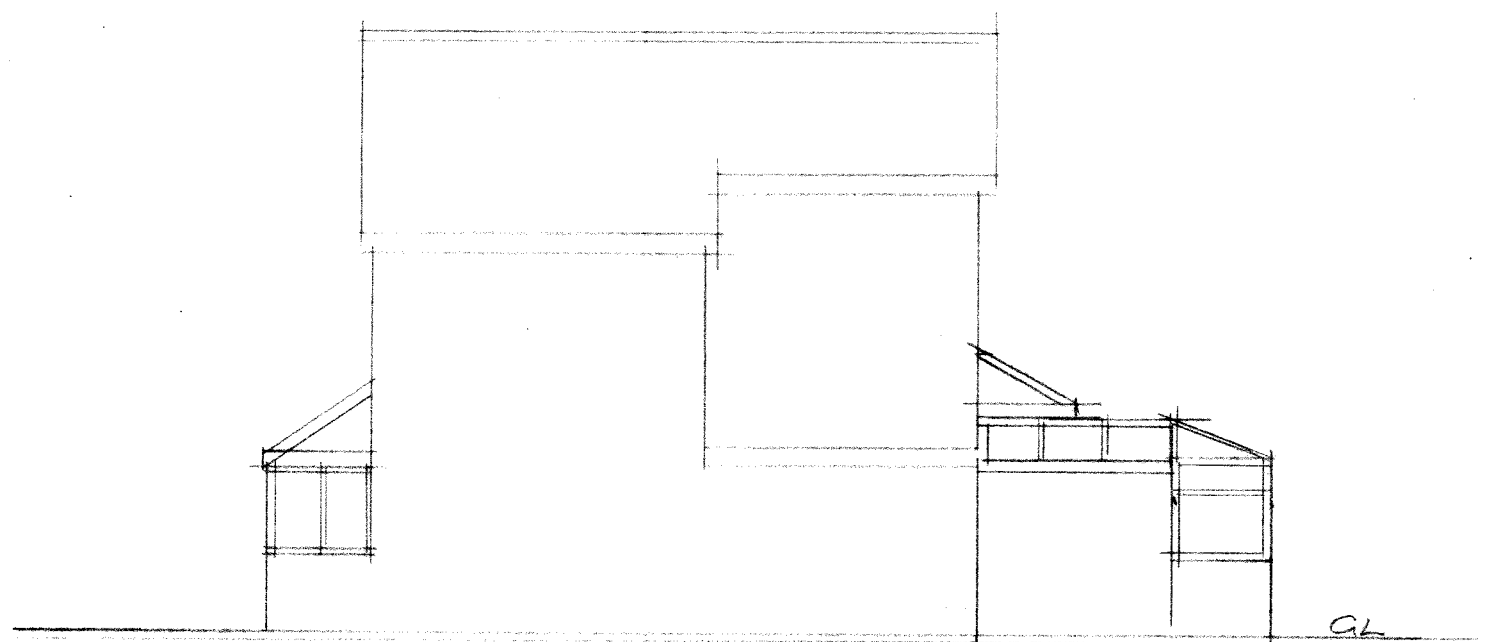

EXG SIDE ELEVATION

EXISTING ELEVATIONS 1:100

HAVANT BOROUGH
COUNCIL
04 DEC 2017
RECEIVED