
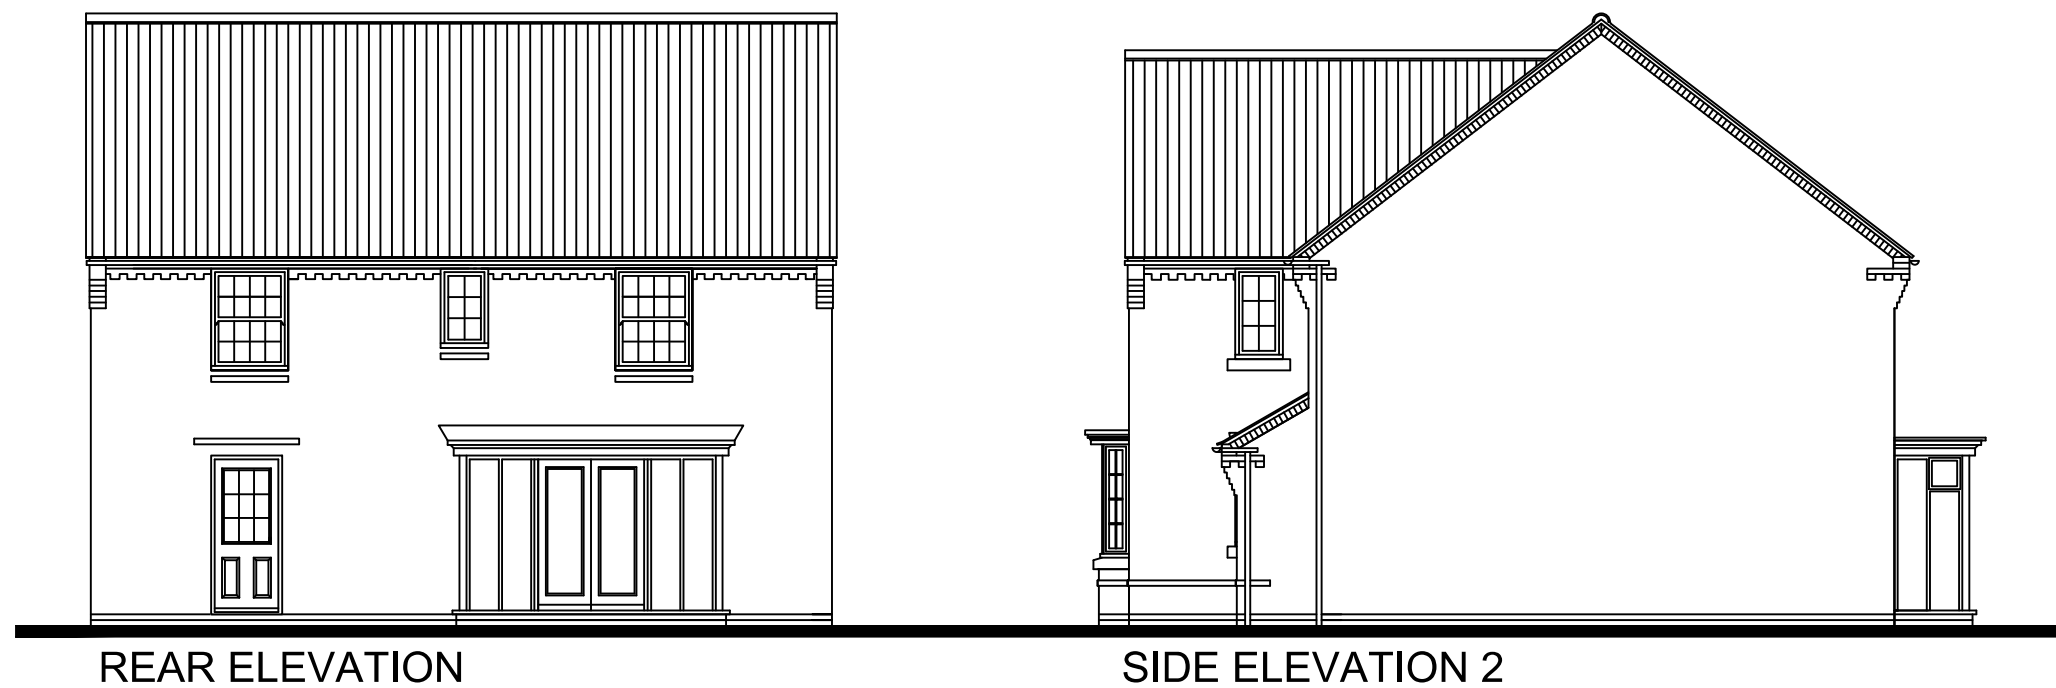


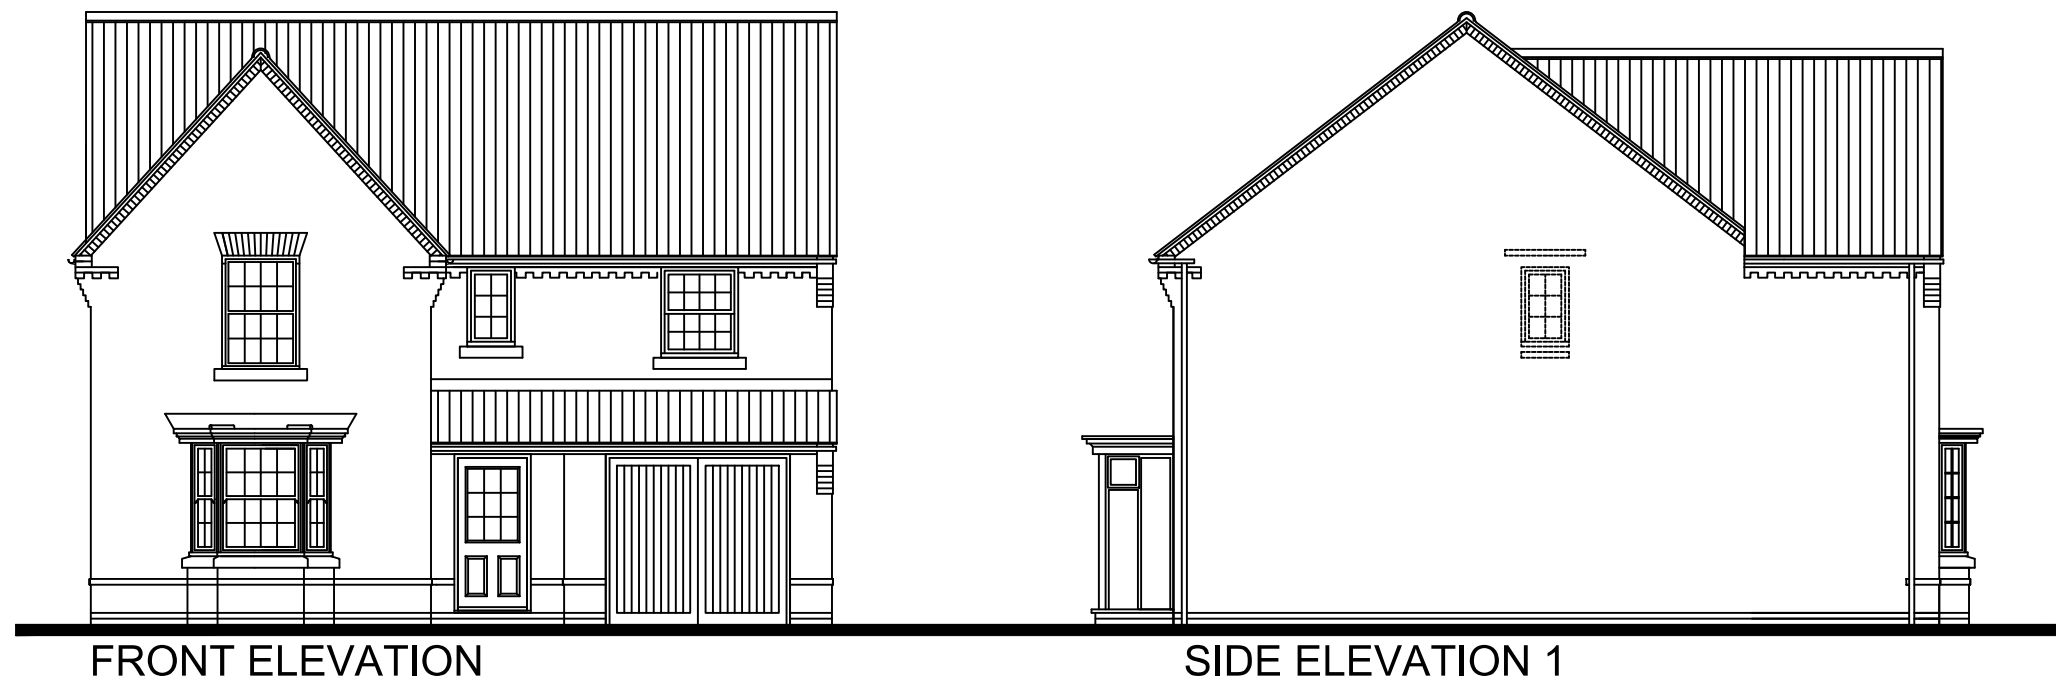

EXETER (H418---7) - ELEVATIONS 1:100 @ A3