



This drawing may be scaled with reference to the scale bar for planning application purposes only. Do not scale for any other purpose, use only annotated dimensions. All dimensions are to be checked by parties using the drawing, and any errors or omissions are to be reported to James Potter Associates Ltd.

Rev.	Date	Note	Author	Checked
A	30/10/18	Addition of 1.8m screen and reduction of terrace length	JP	AP


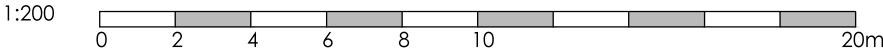


BLOCK PLAN
SCALE 1:200

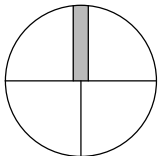

Ordnance Survey, (c) Crown Copyright 2018. All rights reserved. Licence number 100022432

LOCATION PLAN
SCALE 1:1250

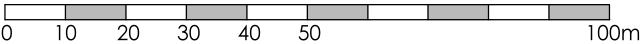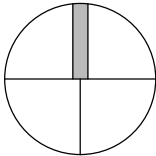

Project	REAR EXTENSION & ALTERATIONS 53 THE CRESCENT WATERLOOVILLE PO7 5EU					Drawing	BLOCK AND LOCATION PLAN			
						Job-Dwg Number	18069-SK-001		Rev.	A
Client	MR & MRS STEVENSON					JPA JAMES POTTER ASSOCIATES www.jpa.design JPA - PORTSMOUTH Suite 1, Winter Works, Rear of 119 Winter Road, Southsea, Portsmouth, PO4 8DS t. +44(0)2393 871 000				
Status	PLANNING									
Scale	1:200/1:1250		Sheet Size A3							
Author	LB	Checked	JP	Date	10/09/18					