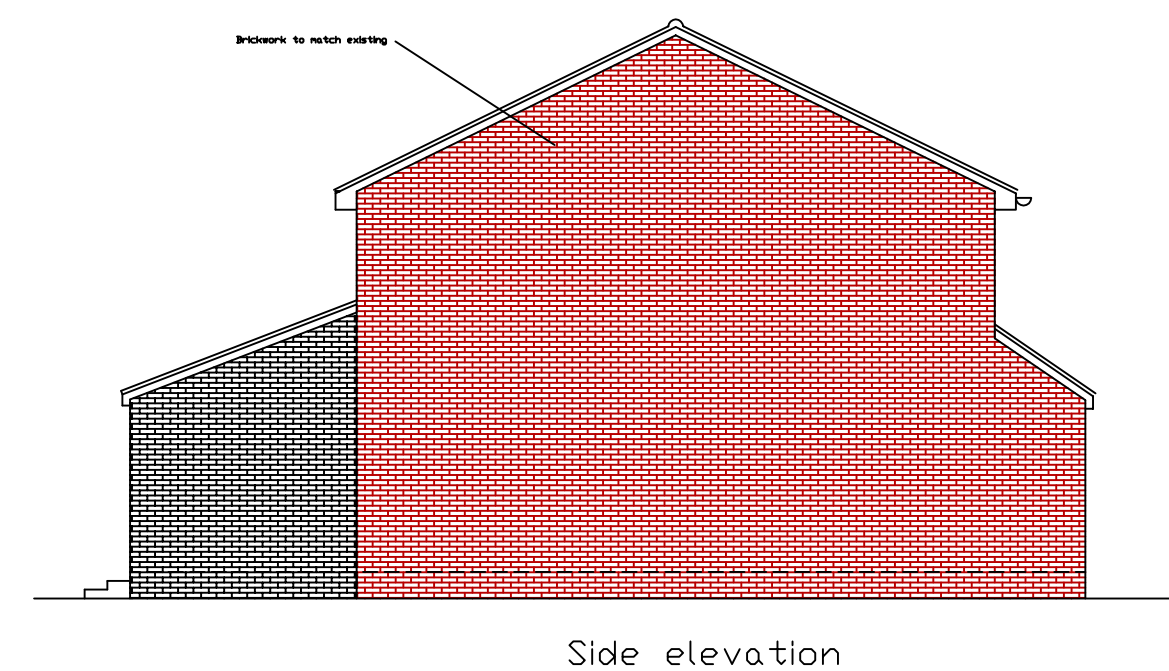
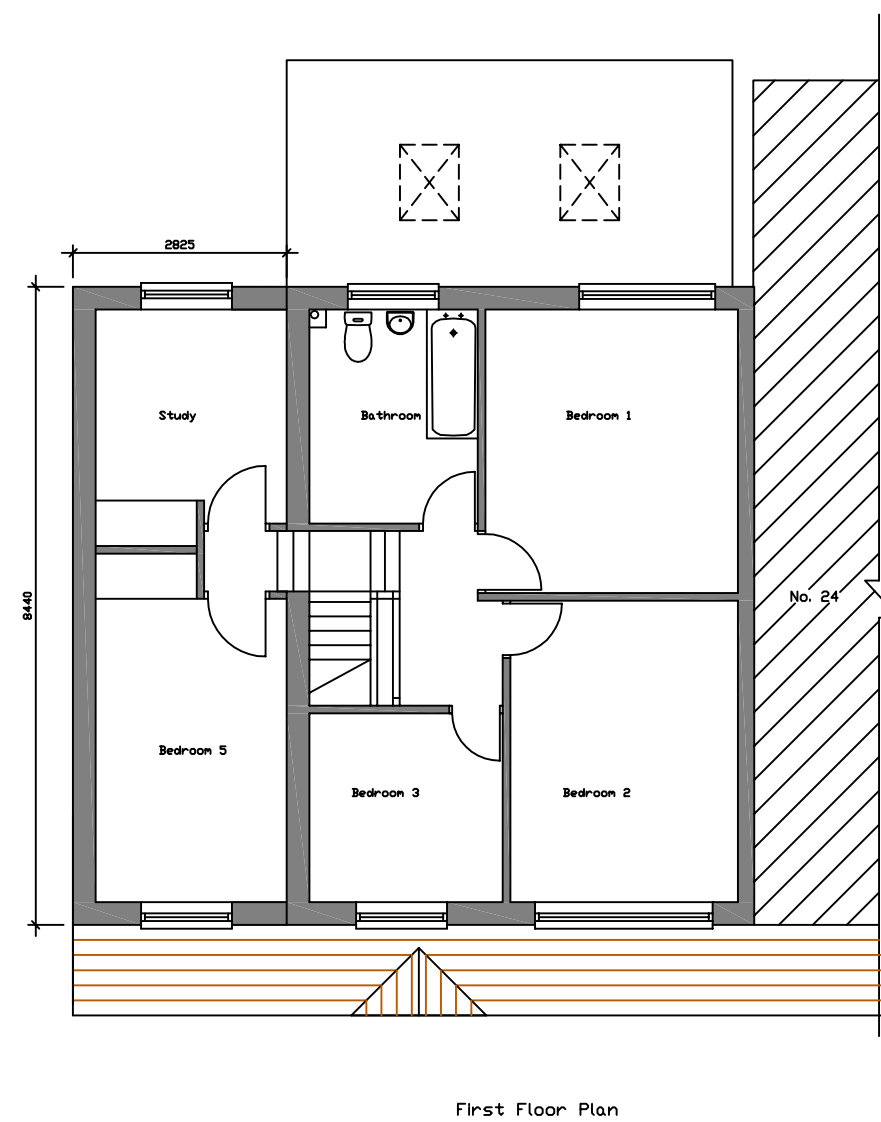
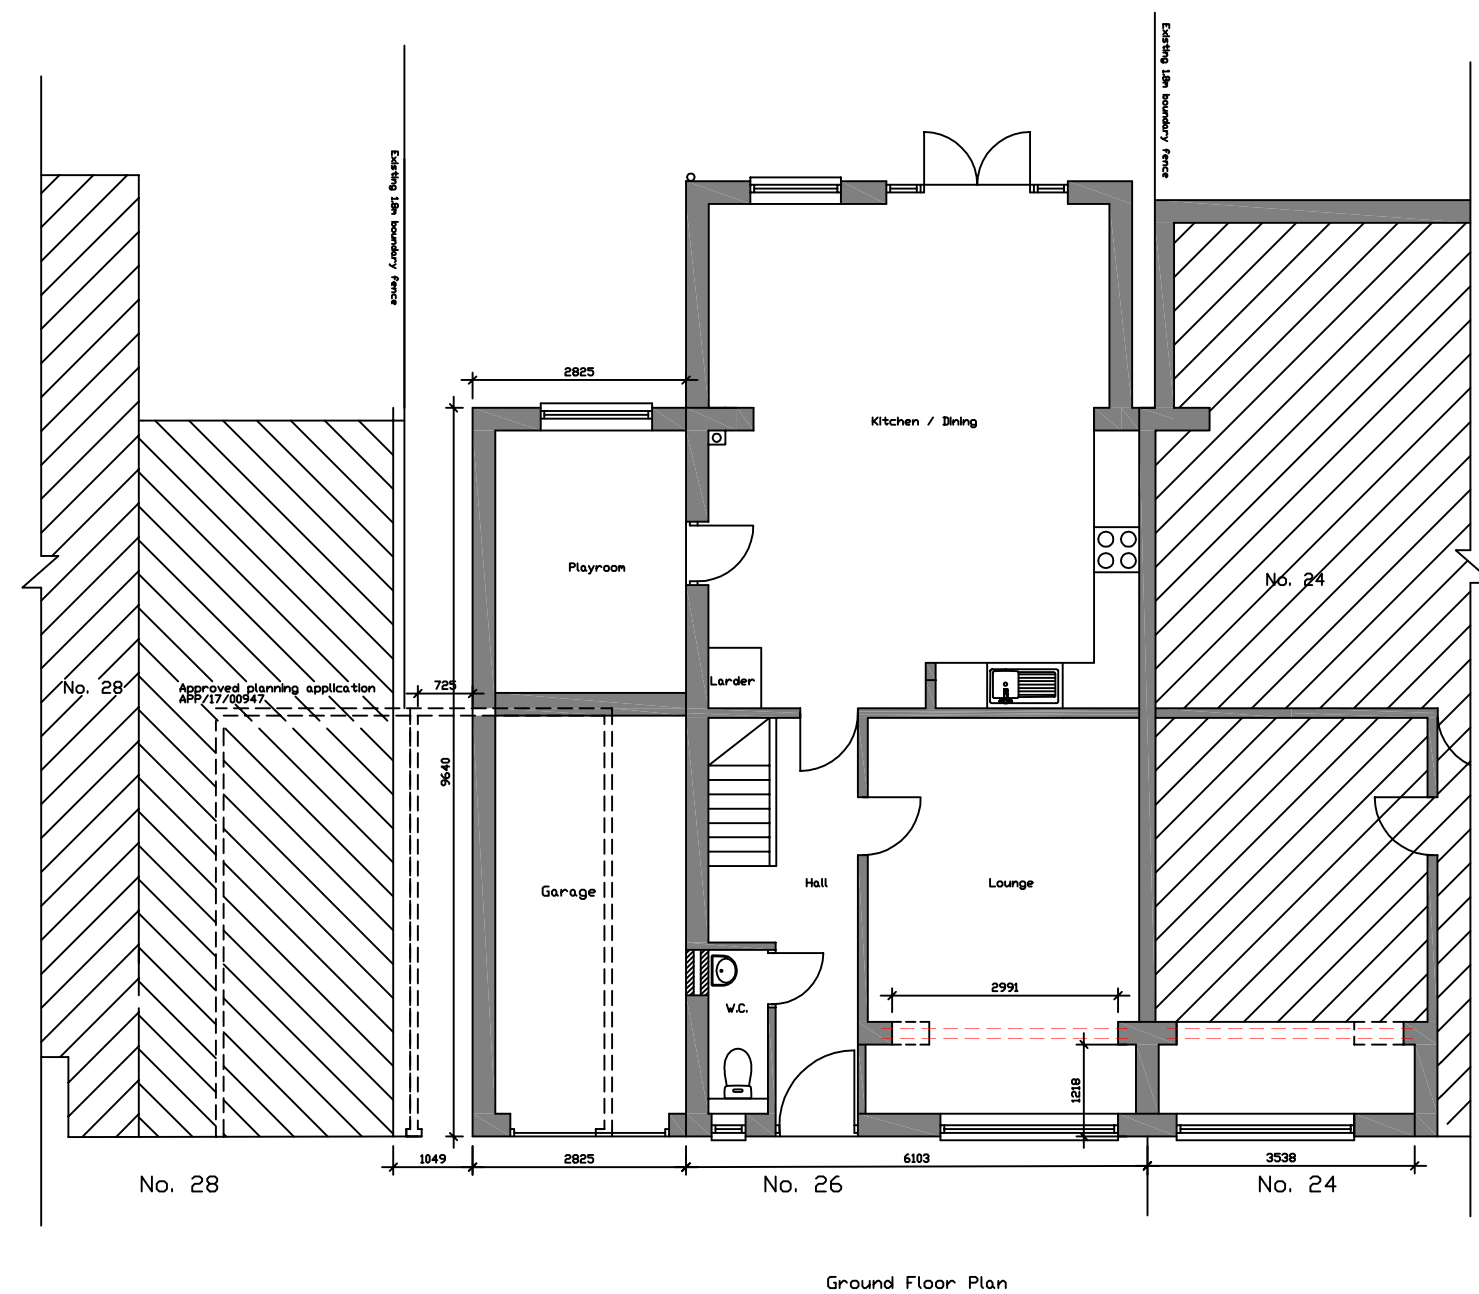
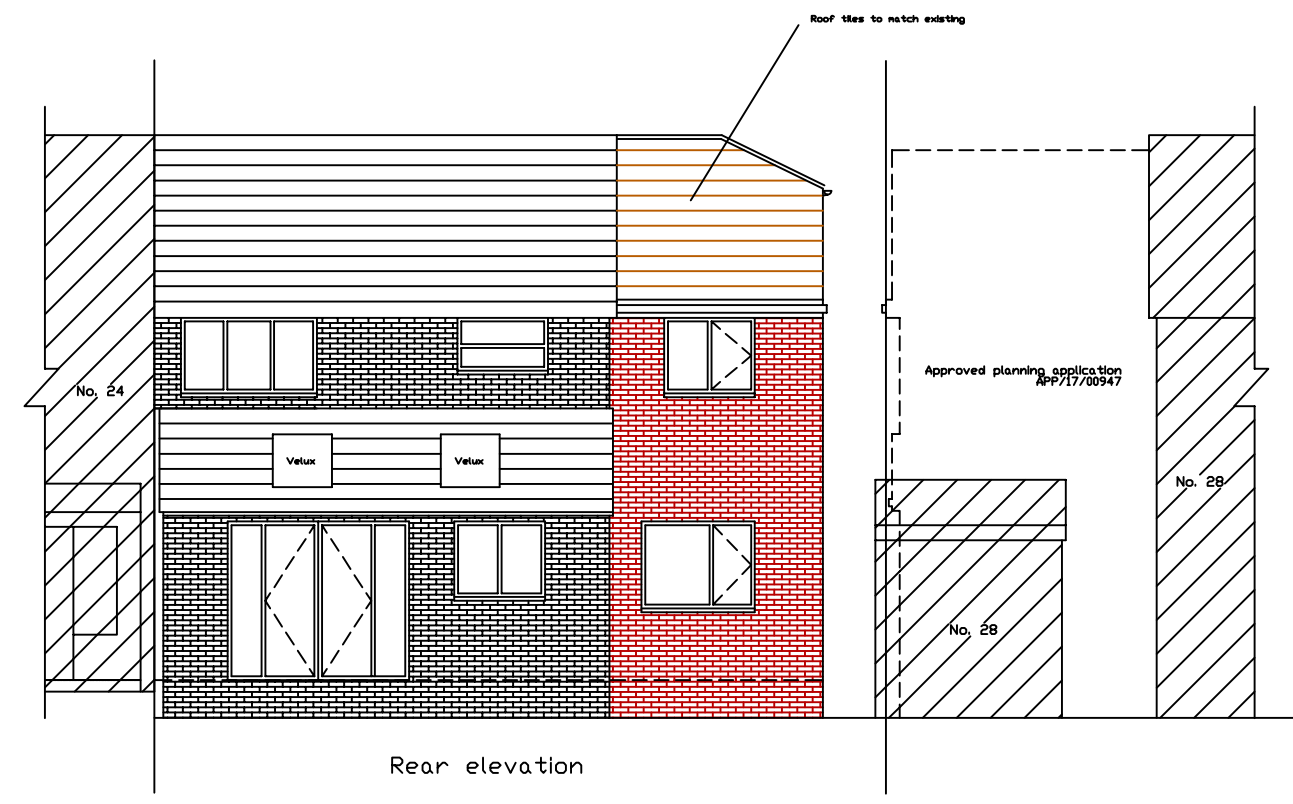
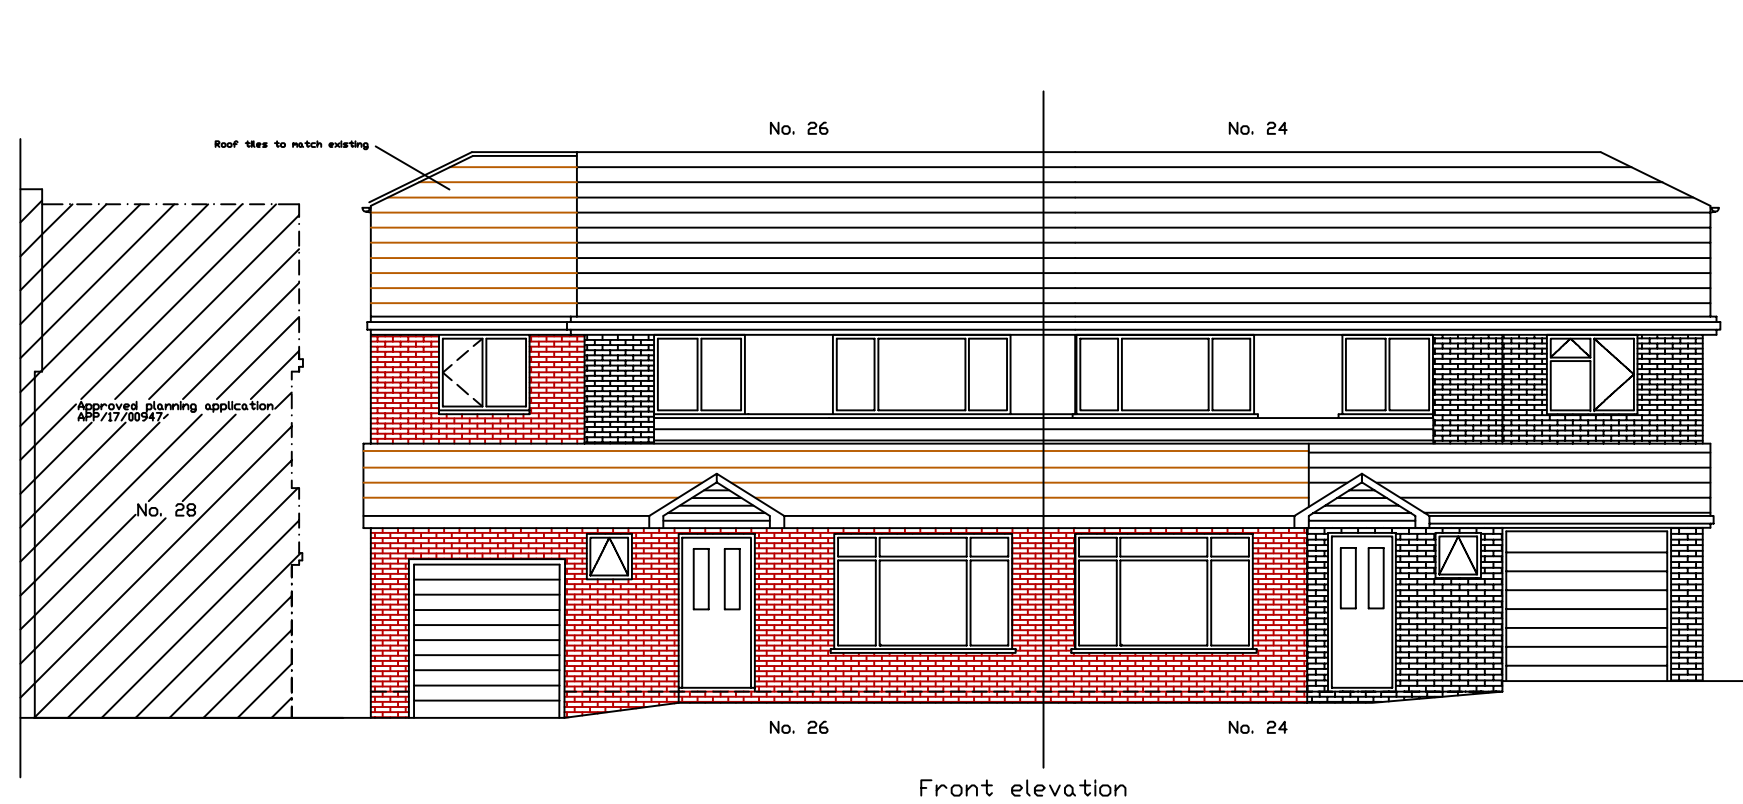


A: Amendment to show no. 24 Lensyd Gardens Nov 2018	
Address: Proposed extension to 24 & 26 Lensyd Gardens Lovedean, Waterlooville PO8 9SJ	
Drawing Title: Proposed Plans & Elevations	
Drawing Number Planning/002	Scale: 1:100 @ A2
Date: Oct 2018	Rev: A