



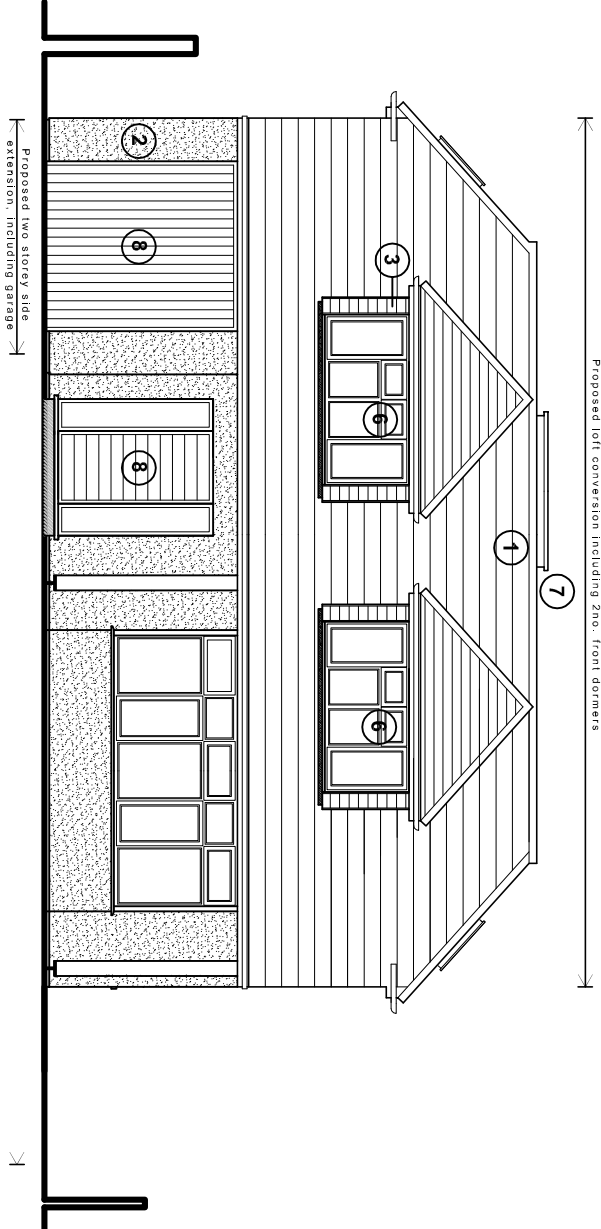


West (front) elevation

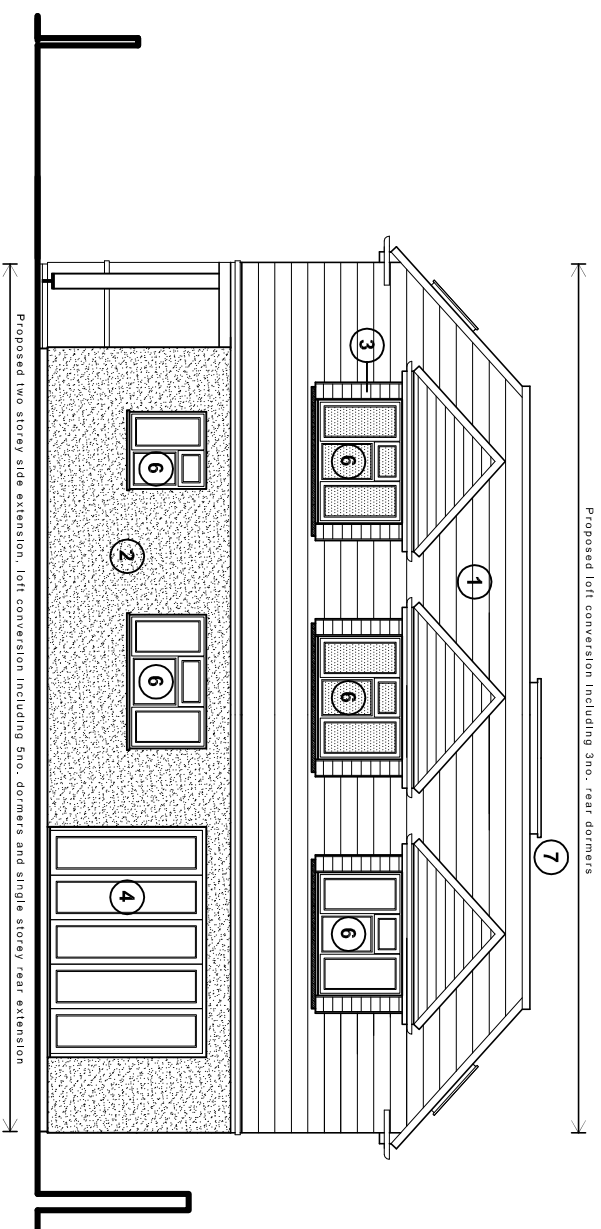


East (rear) elevation

Proposed elevations scale 1:100

Proposed schedule of materials:

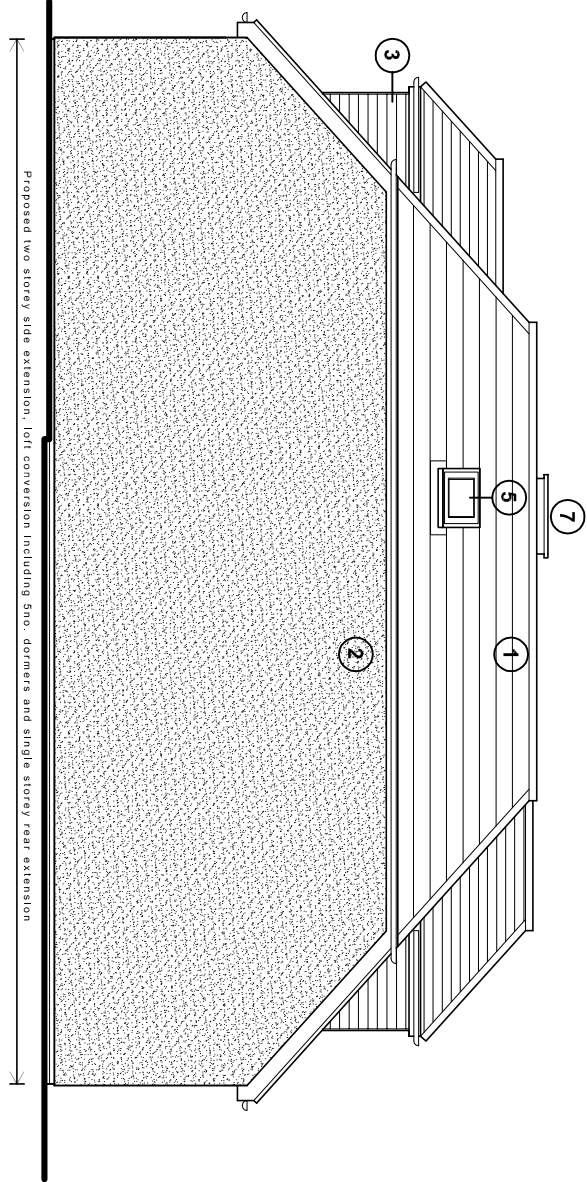


North (side) elevation

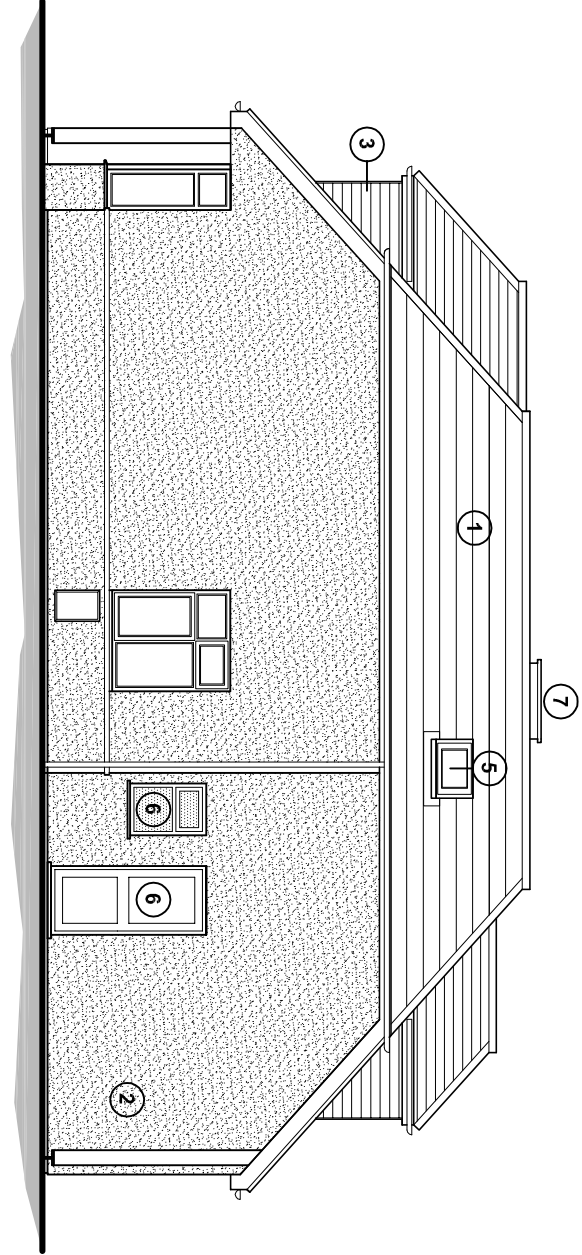

- 1 Roof to match main house
- 2 Render - colour to match existing
- 3 Tile hanging to dormer cheeks

- 4 Aluminium bi-folds - white
- 5 Velux roof lights (or similar product)
- 6 White UPVC doors & windows
- 7 Roof lantern
- 8 Hardwood timber doors

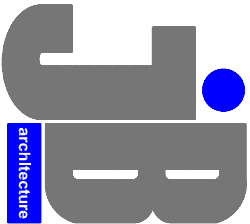

JIMMY BESSANT ARCHITECTURE
E: admin@jb-architecturedesign.com
W: www.jb-architecturedesign.com
T: 01243 983732

For			
MR & MRS HELLYER			
Project			
PROPOSED EXTENSIONS & ALTERATIONS AT 210 HAVANT ROAD, HAYLING HAMPSHIRE, PO11 0LN			
Title			
PROPOSED ELEVATIONS			
Date	Drawn	Scale	Checked
NOV 2018	JB	1:100 @ A3	-
Job Number	49	Drawing Number	Revision
PL 225.18			