



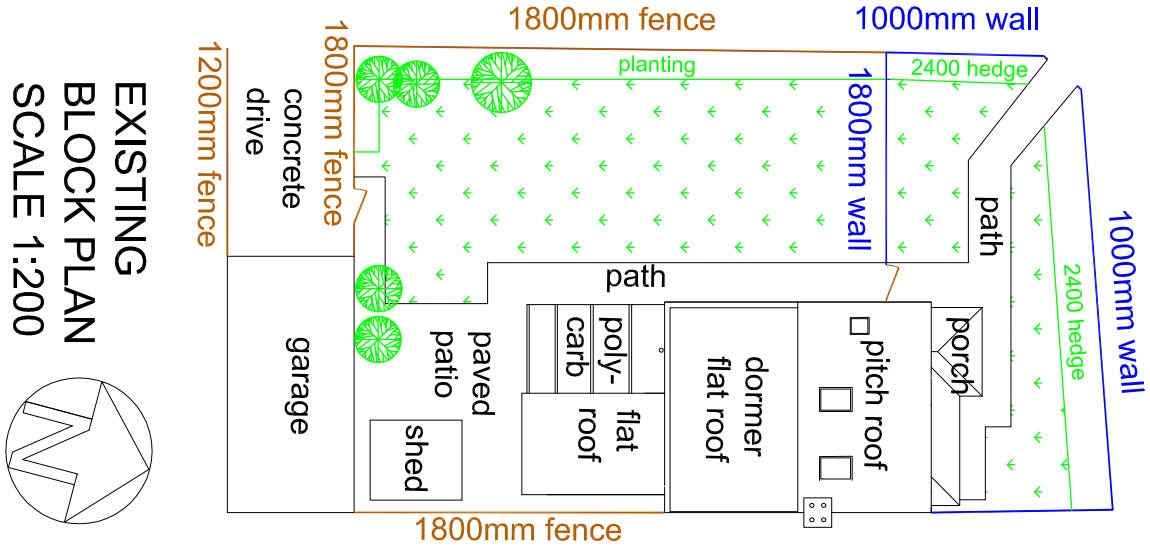

EXISTING  
BLOCK PLAN  
SCALE 1:200

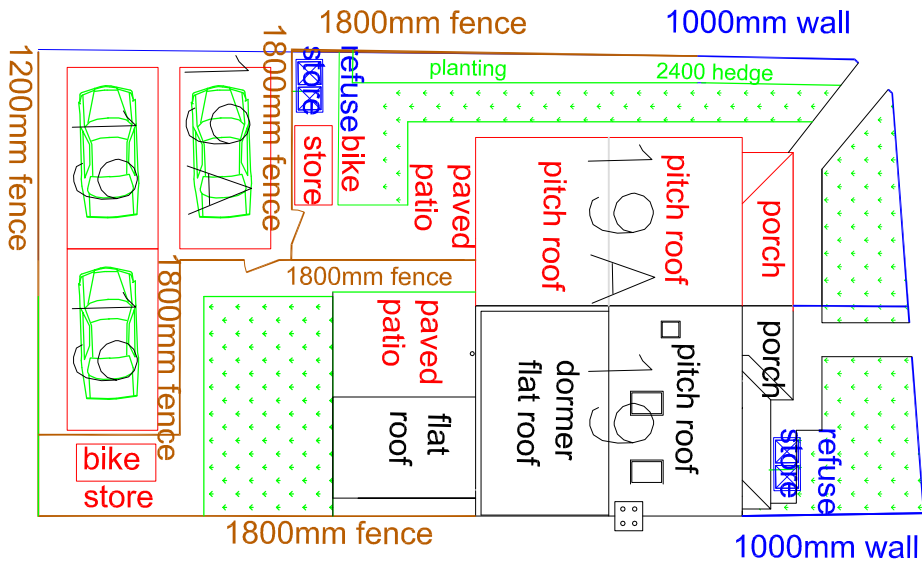

PROPOSED  
BLOCK PLAN  
SCALE 1:200

|                                                          |  |                     |              |
|----------------------------------------------------------|--|---------------------|--------------|
| MR&MRS HORE<br>19 WOODGREEN AVE<br>BEDHAMPTON<br>P09 3EB |  | DRAWING NUMBER: 102 | DATE 27/8/18 |
| TITLE: BLOCK PLAN                                        |  | SCALE 1:200         |              |