



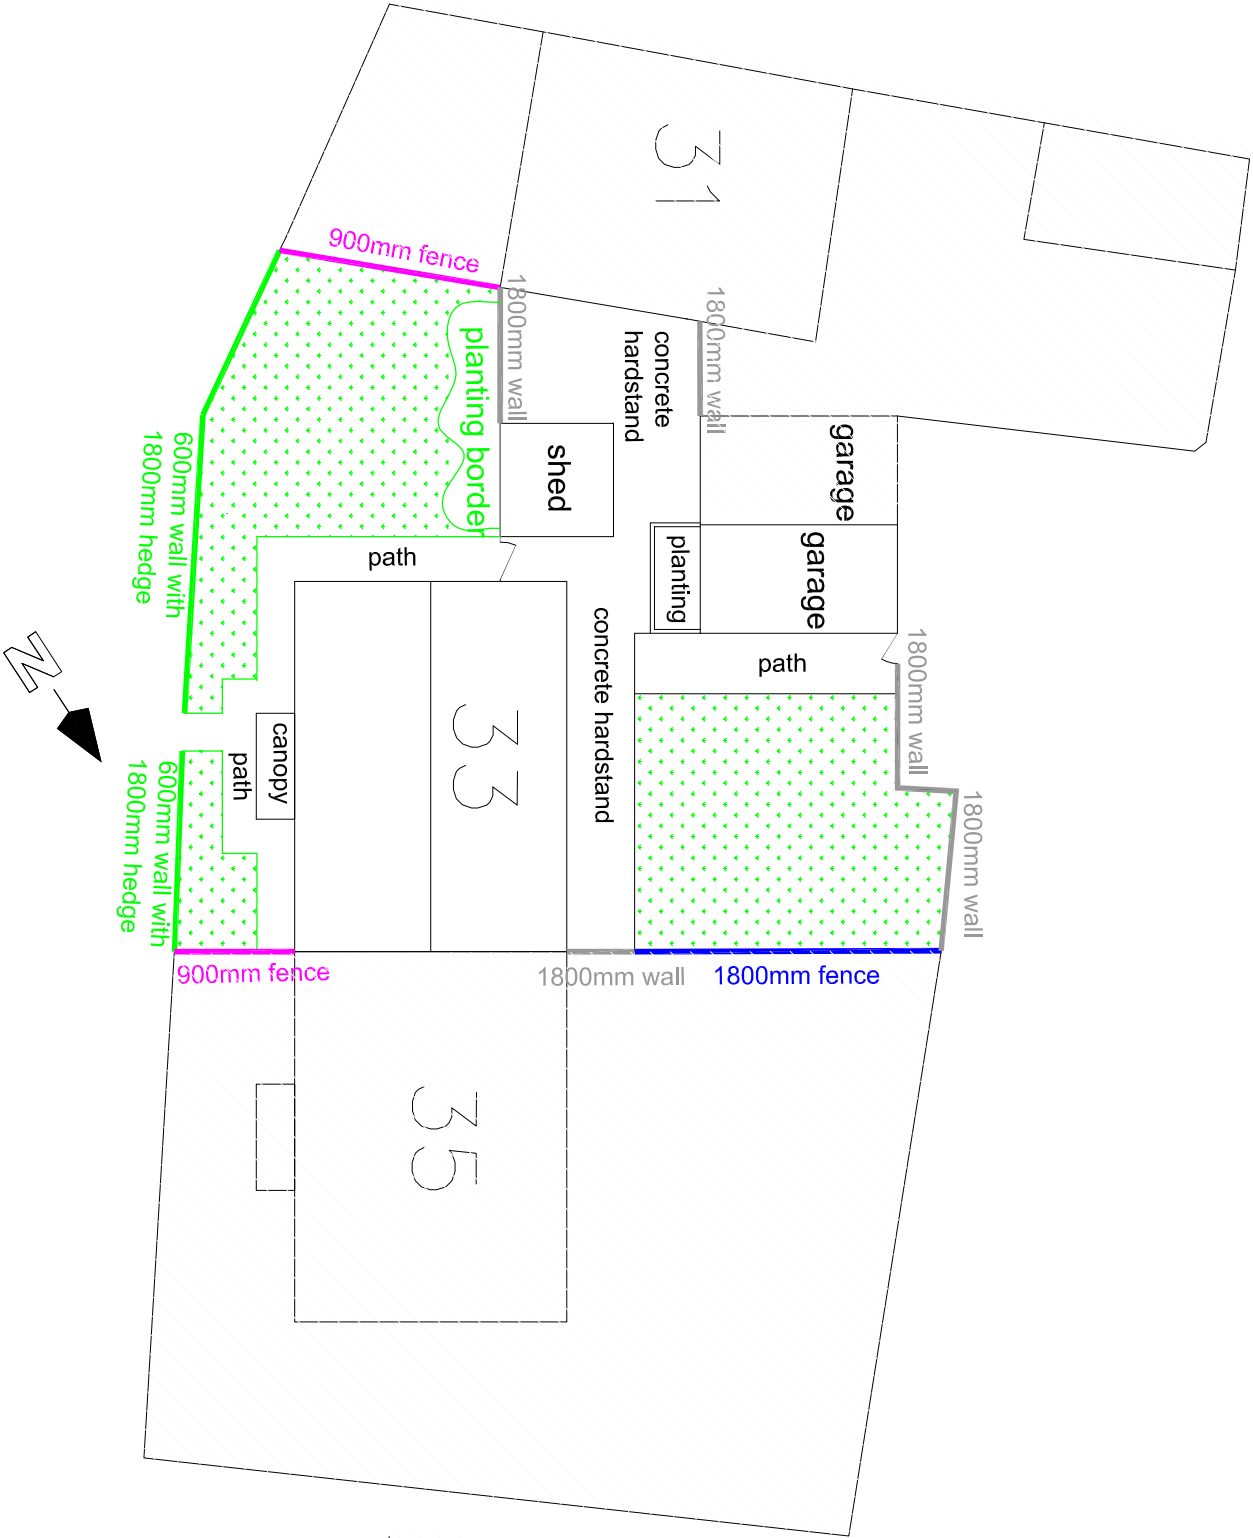

EXISTING
BLOCK PLAN
SCALE 1:200

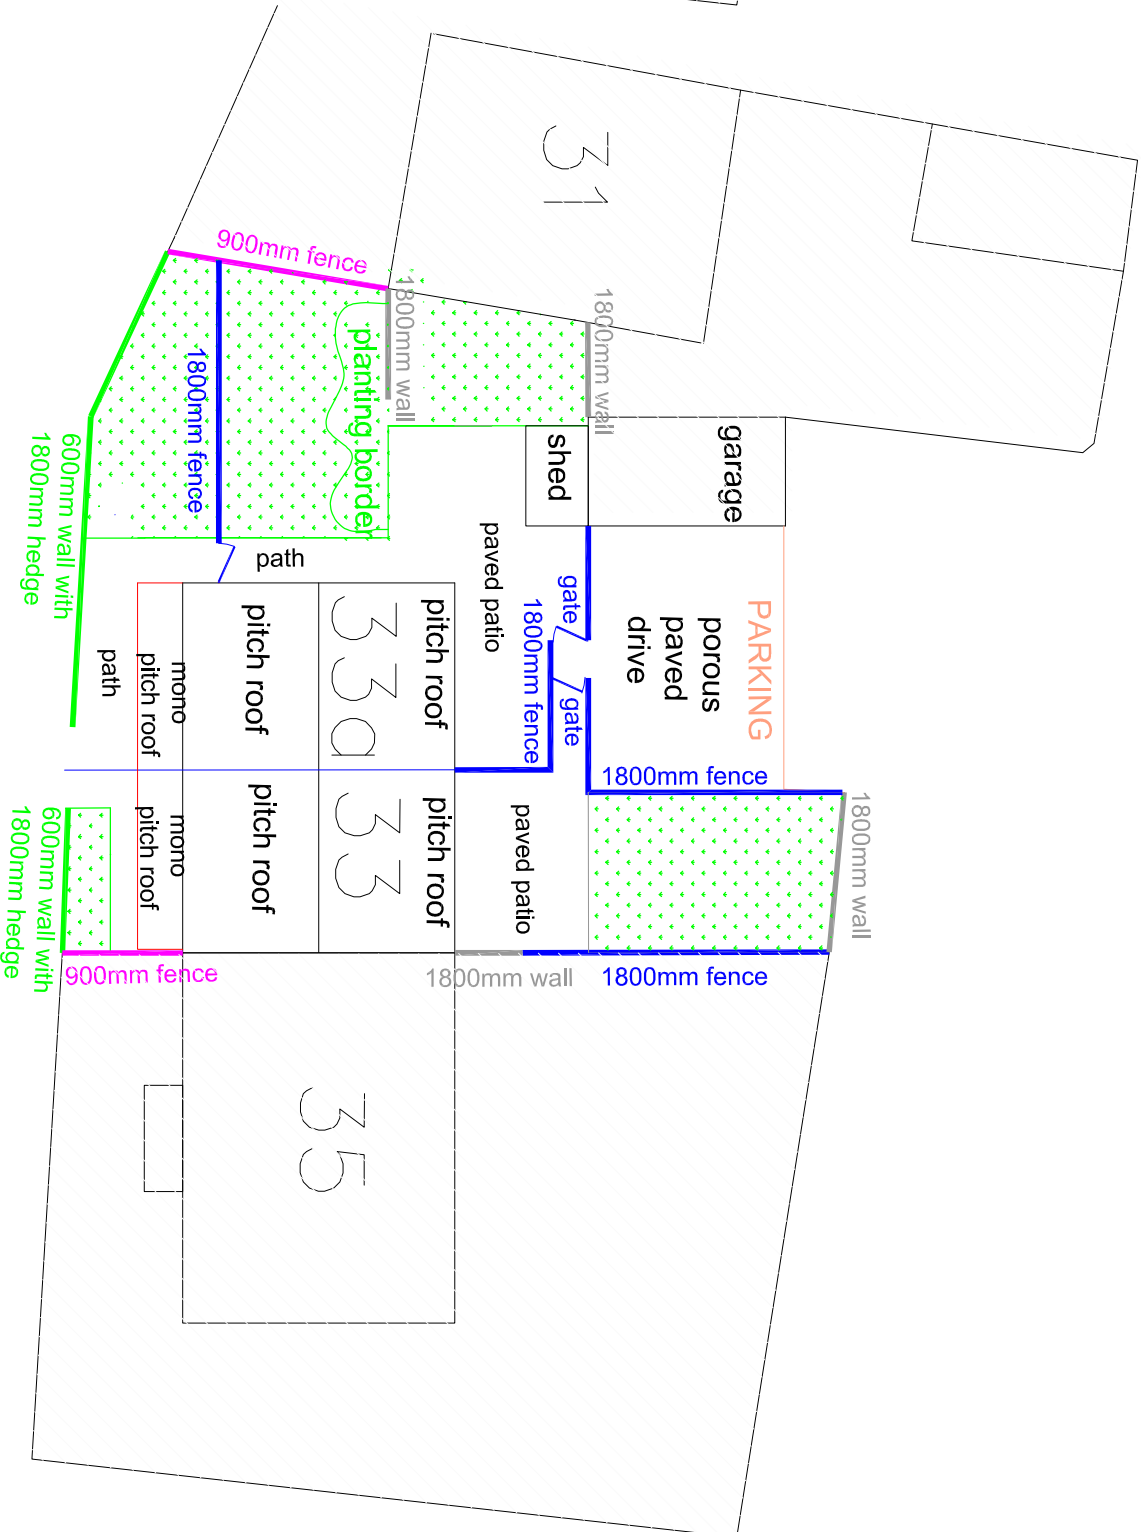

PROPOSED
BLOCK PLAN
SCALE 1:200

MR HAYLOCK 33 WILDMOOR WALK HAVANT PO9 5QZ		DRAWING NUMBER: 102	DATE 27/10/17
TITLE: BLOCK PLAN		SCALE 1:200	