


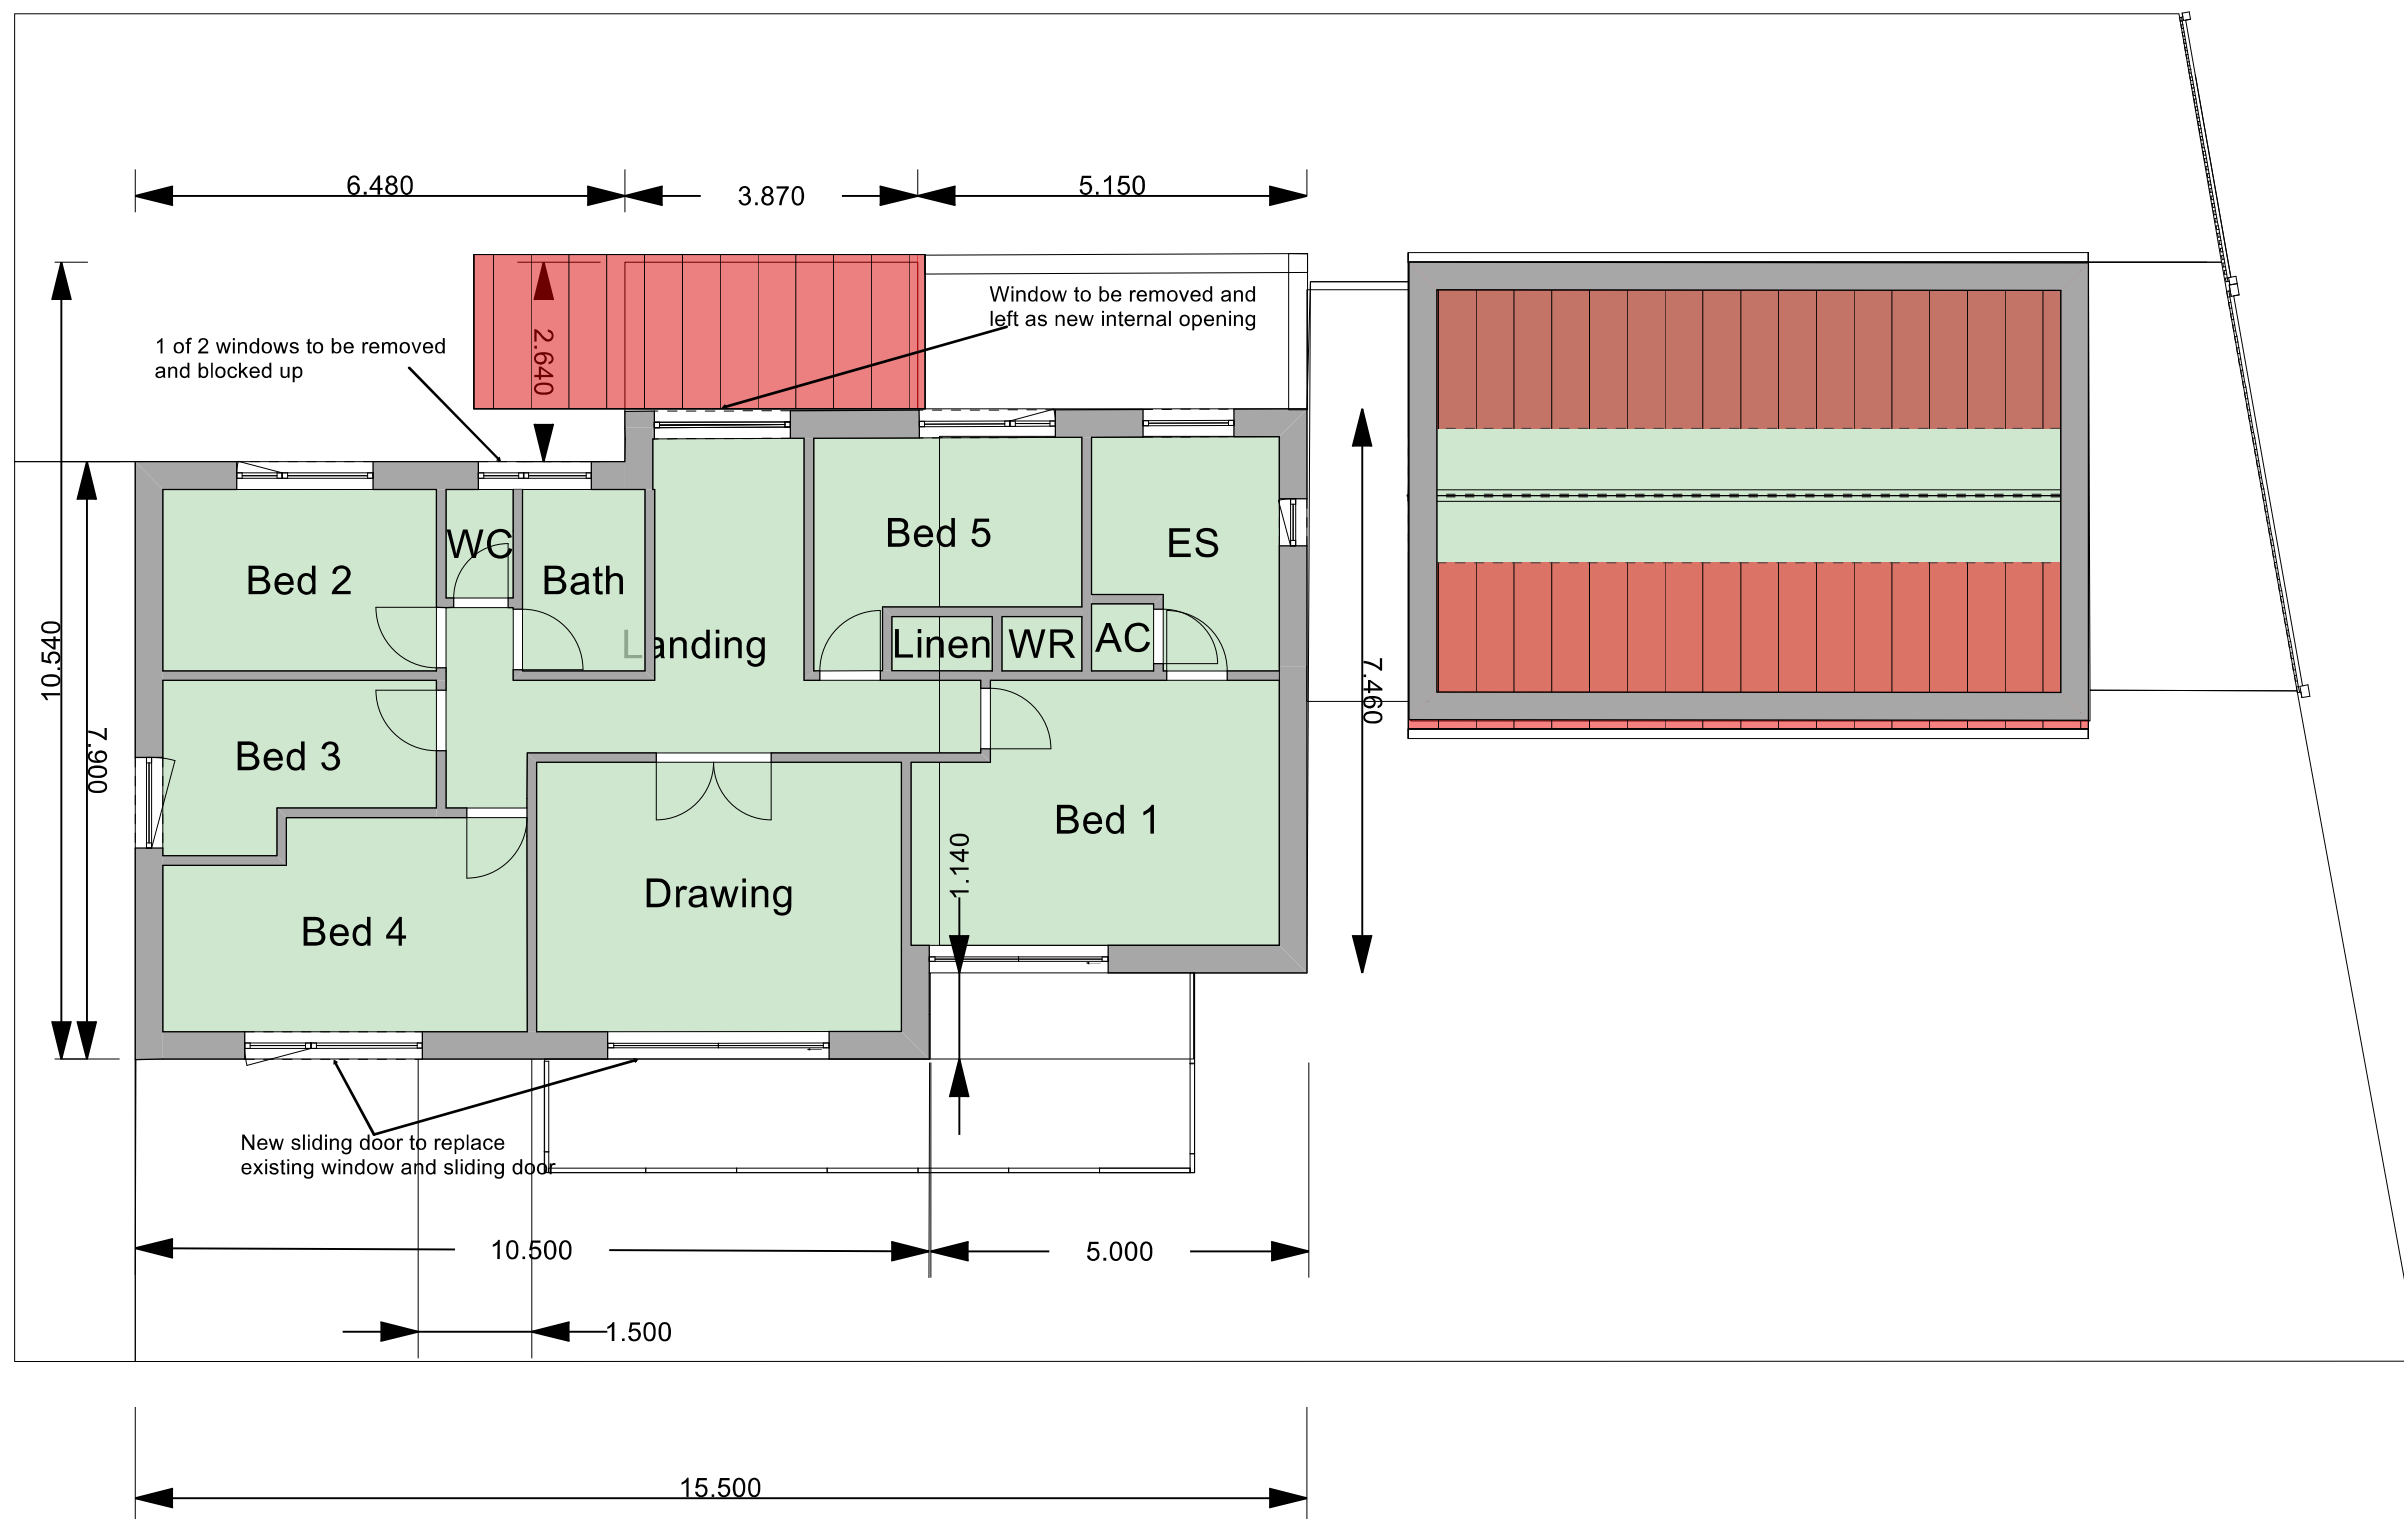

Winterlake Remodel-existing-elevations
 Floor Plan-First Floor
 K LW
 26/04/2018
 1:100 A3 Landscape