





Proposed NORTH (Front) Elevation at 1:100 scale

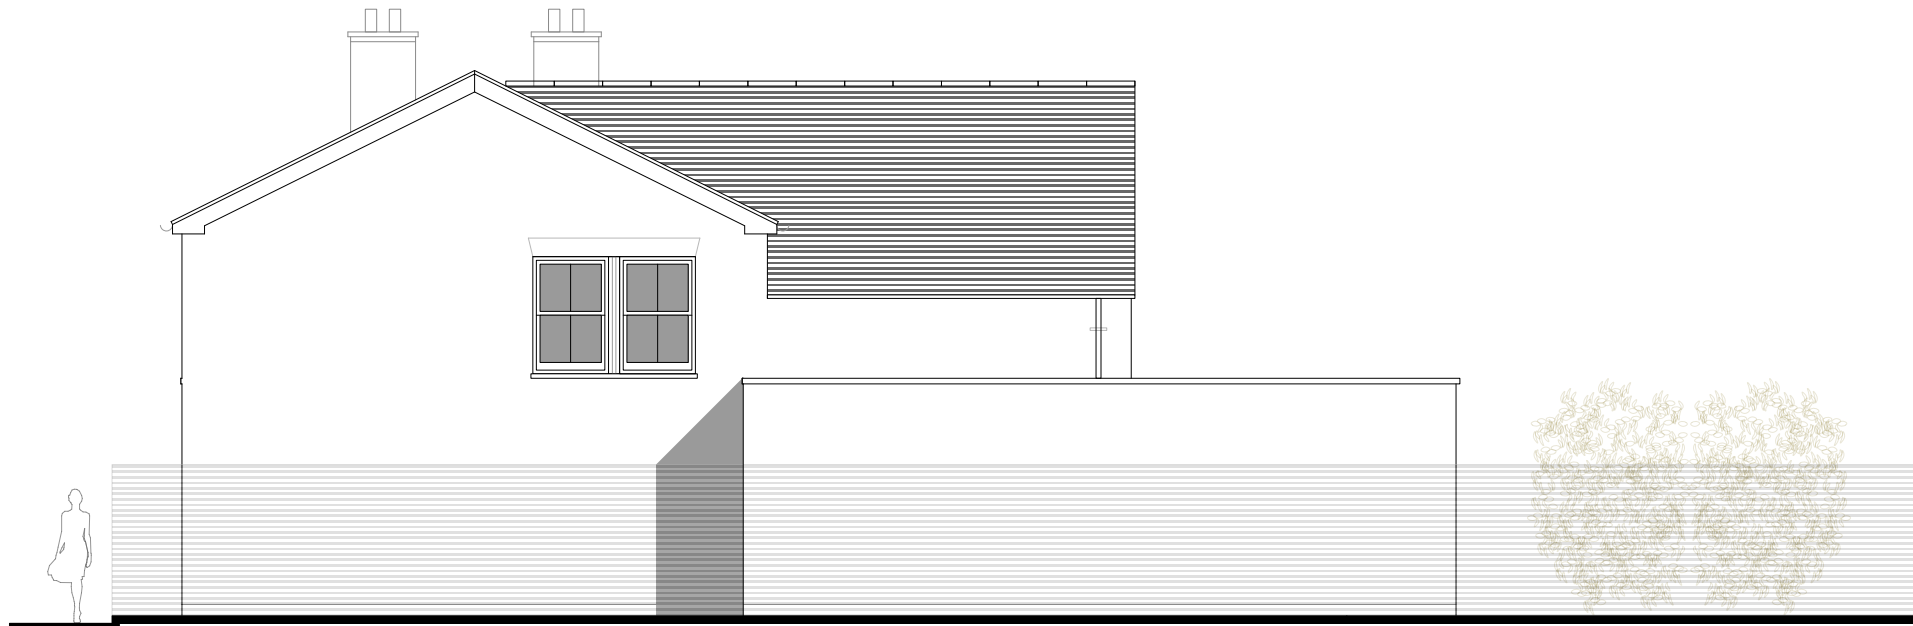


Proposed WEST (Side) Elevation at 1:100 scale

WEST FACING WINDOWS ARE TO NON-HABITABLE ROOMS AND ARE TO BE NON OPENING BELOW 1.7 M FROM FINISHED FLOOR LEVEL, AND OBSCURE GLAZED TO PILKINGTON LEVEL 2

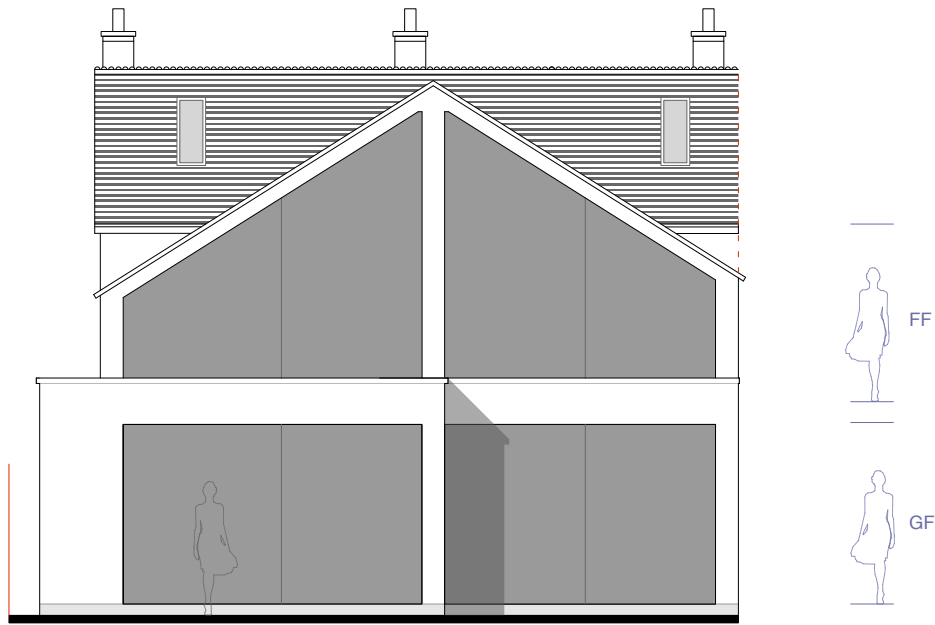

Proposed SOUTH (Rear) Elevation at 1:100 scale

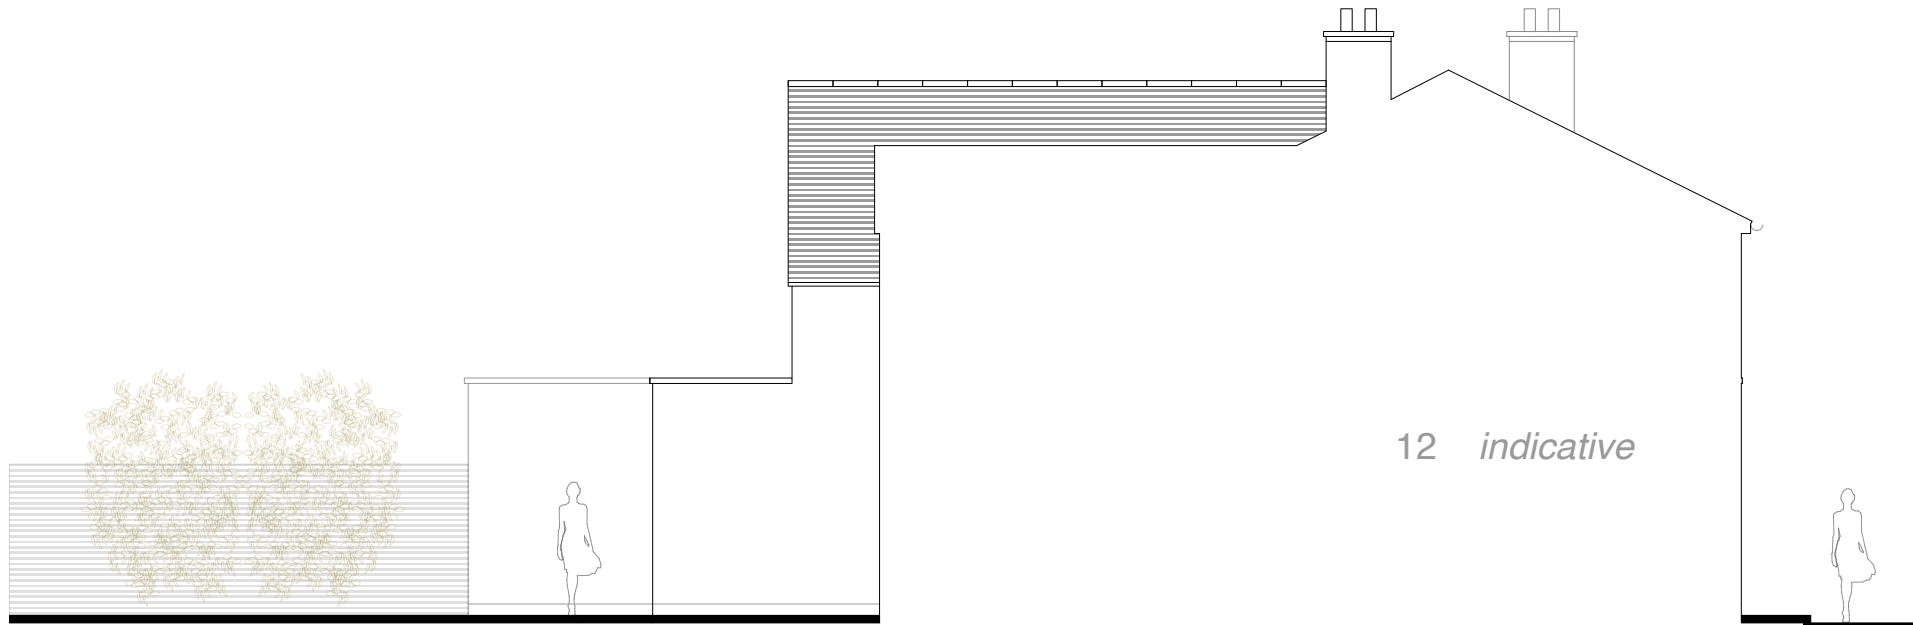

Proposed EAST (Side) Elevation at 1:100 scale

0 1.5 m 3 m
scale bar 1: 100

Drawings & Scale Bar are for Planning Purposes Only.
These are not Survey Drawings

CLIENT	Mr & Mrs A Callaghan, Mr D and Mr G Powell		1. DRAWINGS ARE NOT TO BE SCALED EXCEPT FOR PLANNING PURPOSES. 2. ROOM DIMENSIONS WHERE SHOWN ARE APPROXIMATE. 3. ALL DIMENSIONS TO BE CONTRACTOR-CHECKED ON SITE BEFORE USE. 4. PROPOSED DRAWINGS ARE SUBJECT TO LOCAL AUTHORITY PLANNING / LBC & BUILDING REGULATIONS APPROVAL. 5. ALL DIMENSIONS MUST BE CHECKED AND CONFIRMED BY CONTRACTOR PRIOR TO ANY CONSTRUCTION WORKS TAKING PLACE. 6. THESE ARE NOT SURVEY DRAWINGS. SCALE BAR FOR PLANING PURPOSES ONLY. 7. DRAWINGS REMAIN COPYRIGHT OF CORINTHIAN ARCHITECTURAL DESIGN AND CANNOT BE REPRODUCED OR USED BY ANOTHER PARTY WITHOUT PRIOR WRITTEN CONSENT.
SITE	8-10 King's Road, Emsworth		
PROJECT	Proposed Extensions & Alterations		
DRAWING	006 Proposed Elevations		
DATE	01 12 17		
AUTHOR	AH	REVISION	CORINTHIAN ARCHITECTURAL DESIGN 8 Davys Court, Funtington, Chichester, West Sussex. PO18 9LG 01243 576 078 > contact@corinthianad.co.uk > www.corinthianad.co.uk
STATUS	PL		
SCALE	1: 100 @ A3		