


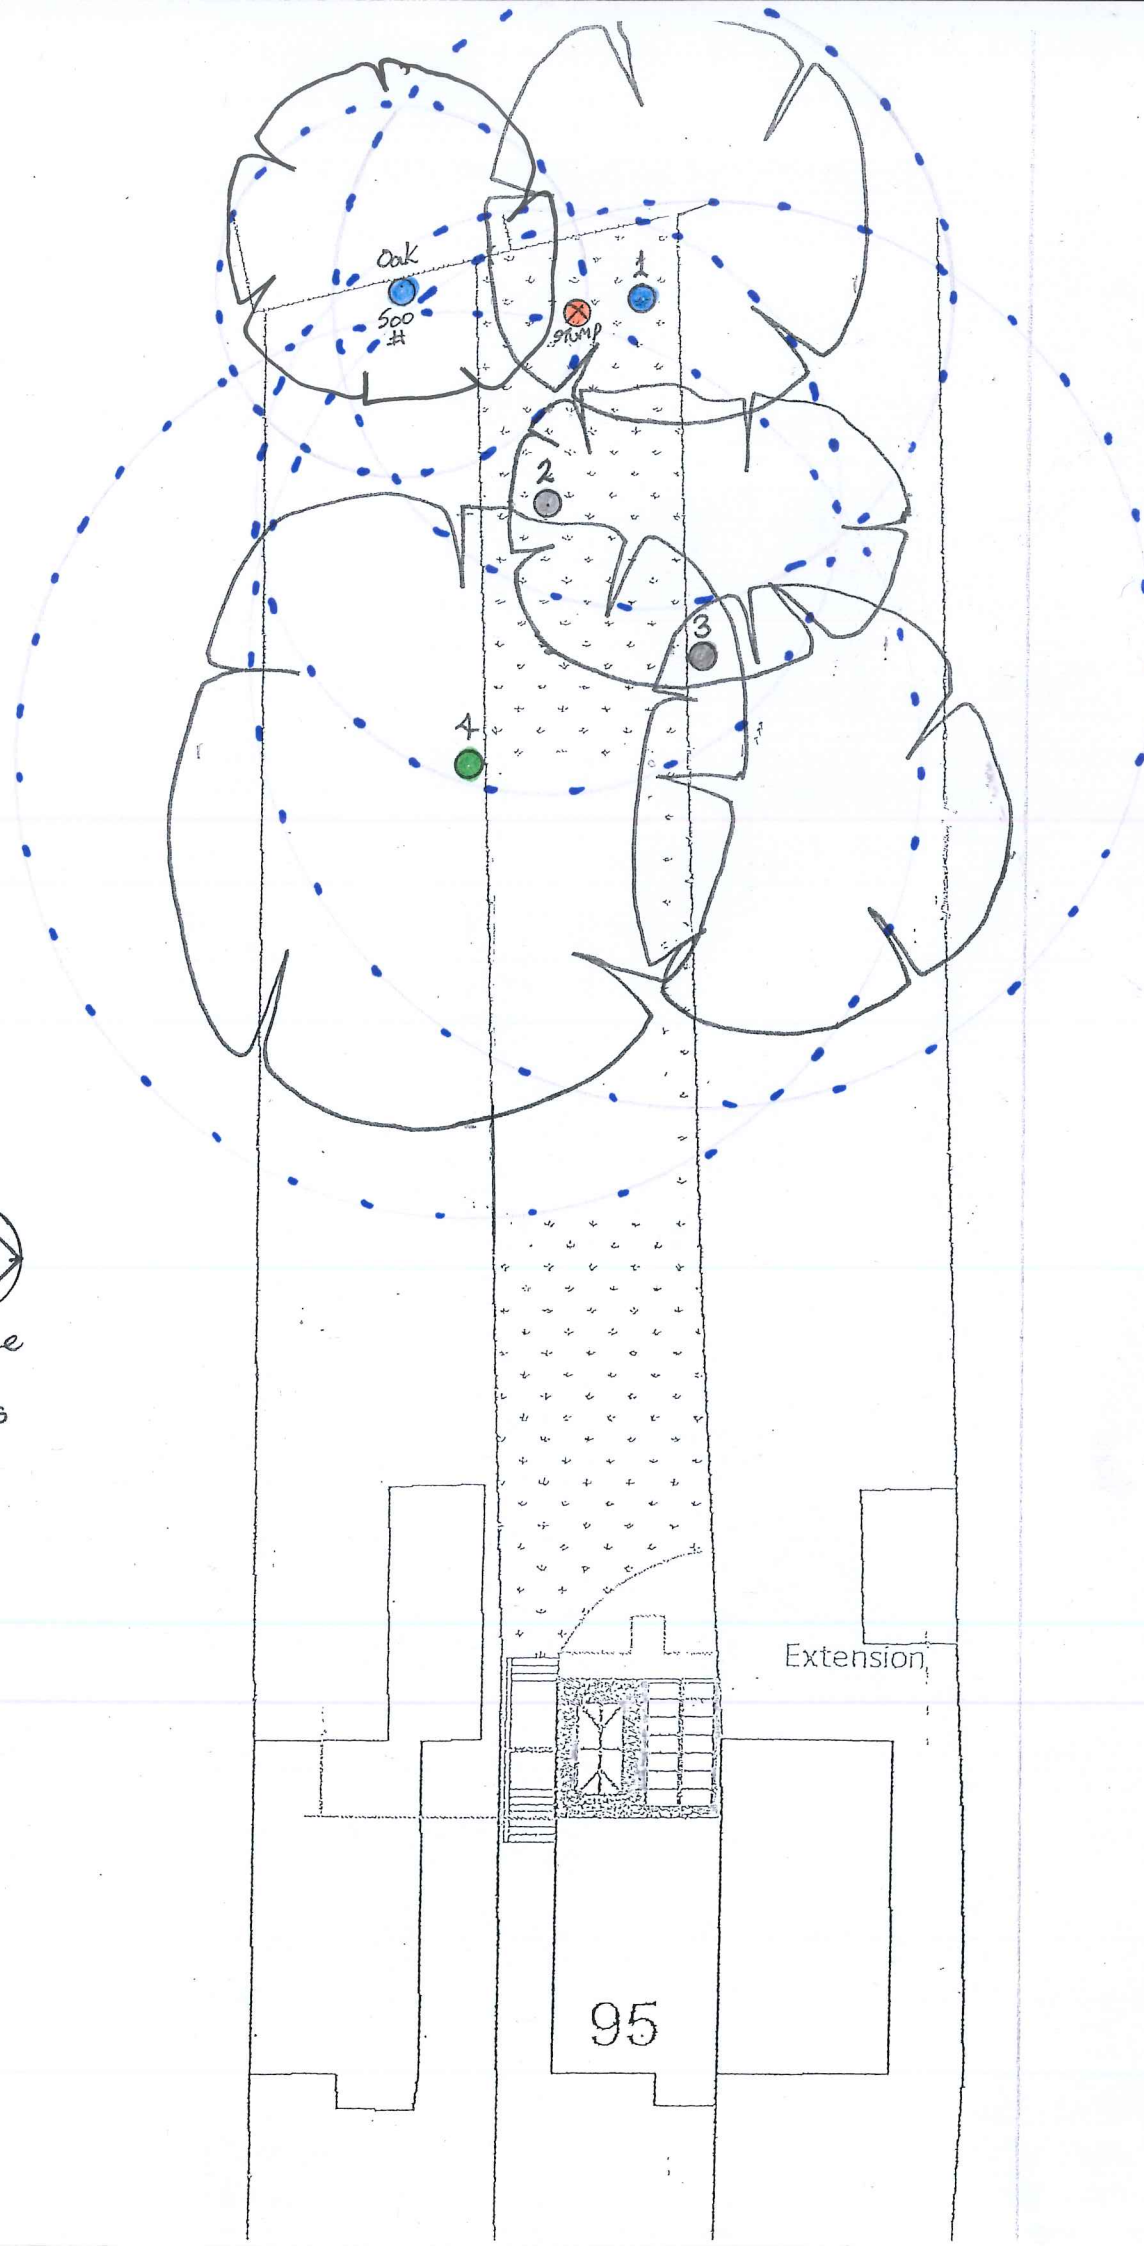

for tree
survey
purposes

	
project	95 Park Avenue Purbrook Hampshire
client	Mr Graham Dobson
title	Tree Survey & Constraints Plan
dwg	BJH 01/02
scale	1:250 @ A3
date	July 2018
job	1021
drawn by	bjh
The Granary – White Chimney Row – Westbourne PO10 8RS 07875 520881 bernieharverson@gmail.com	

Key:

-  = Trees of A (high) grading
-  = Trees of B (moderate) grading
-  = Trees of C (low) grading
-  = Trees of U (fell) grading
-  = Root Protection Area in accordance with BS5837 recommendations

N.B. IF the crown spread exceeds the recommended RPA and the tree has a low branching habit then it may prove necessary to either increase the RPA to encompass the full crown or undertake facilitation pruning works