



2950

2000

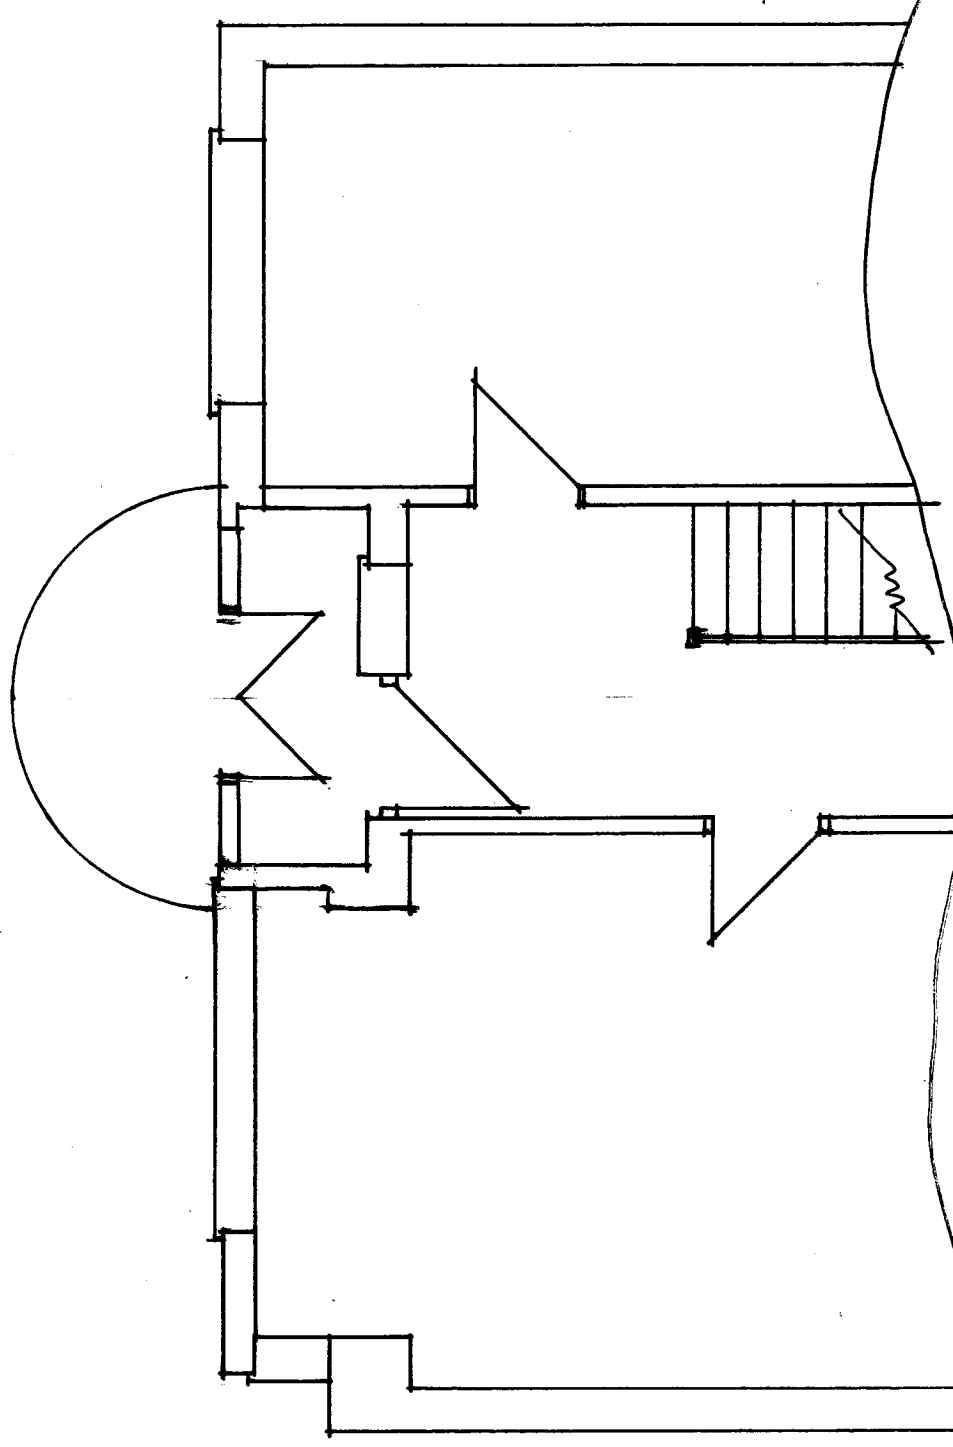

Part Ground Floor Plan - existing

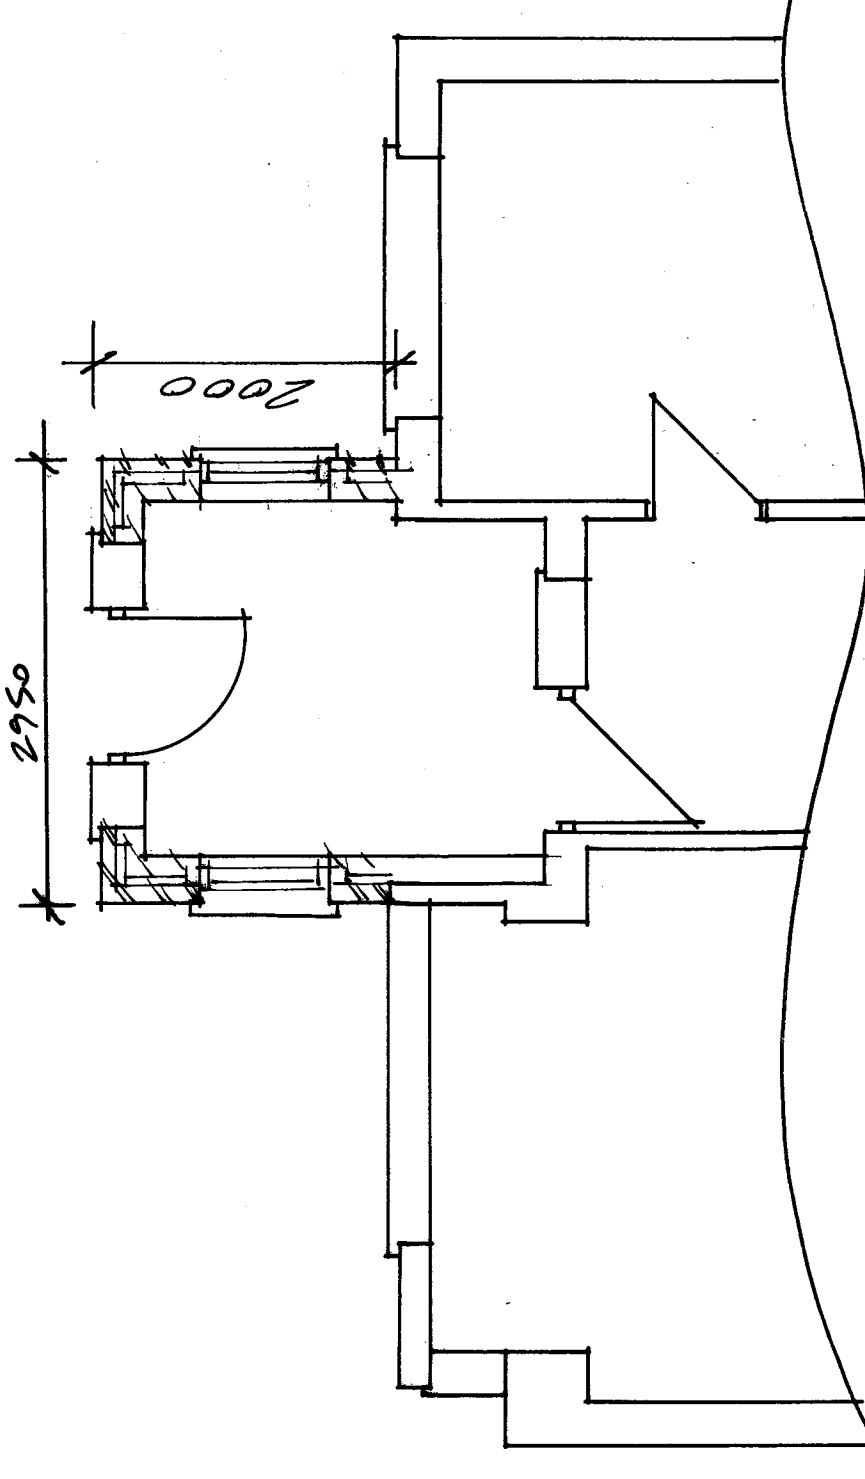

Part Ground Floor Plan - proposed

85 Inhurst Avenue
Waterloooville
06/08/2018
SCAS 1:50 01

