


SOUTH

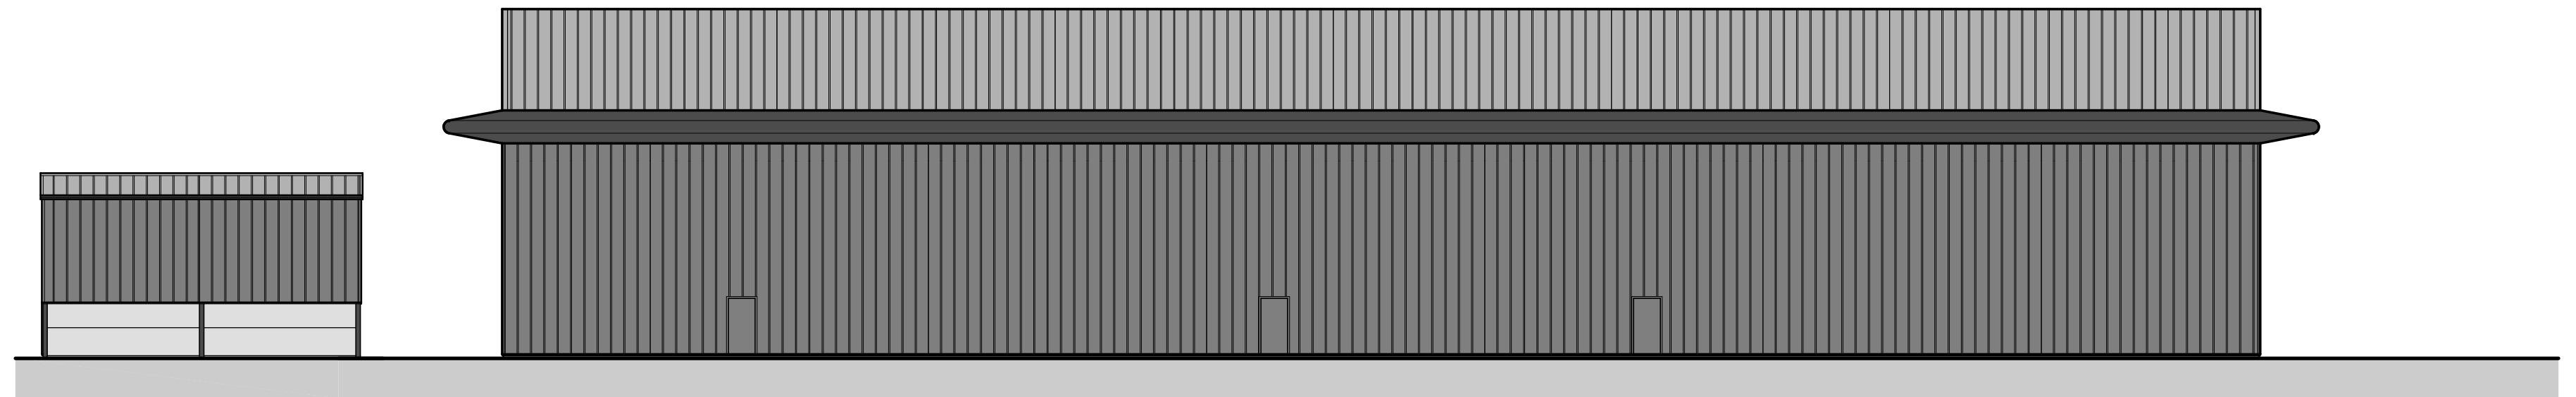

NORTH



EAST

MATERIAL COLOURS

ROOF - KINGSPAN KS 1000 RW - COLOUR, GULL GREY RAL 240 80 05 B6 18B17

VERTICAL CLADDING - KINGSPAN KS 1000 RW - COLOUR, GREY ROCK KC100
KINGSPAN MICRORIB - COLOUR, GREY ROCK KC100

ACCESS DOORS, EMERGENCY EXIT AND PERSONNEL DOORS - COLOUR, GREY ROCK KC100

PERIMETER SOFFIT & CORNERS - COLOUR, LOLITE RAL 5011

TIMBER CLADDING - CHARRED

WINDOW & ENTRANCE LOBBY FRAMES - COLOUR, GREY ROCK KC100

PROPOSED NEW BUILDING FOR

AHMARRA

PLOT 2, HARTS FARM WAY,

HAVANT, PO9 1FA

PROPOSED ELEVATIONS

DATE JANUARY 2018



DRG NO.

SCALE 1:200

PAPER SIZE A2

DRN BY SP

1802.06

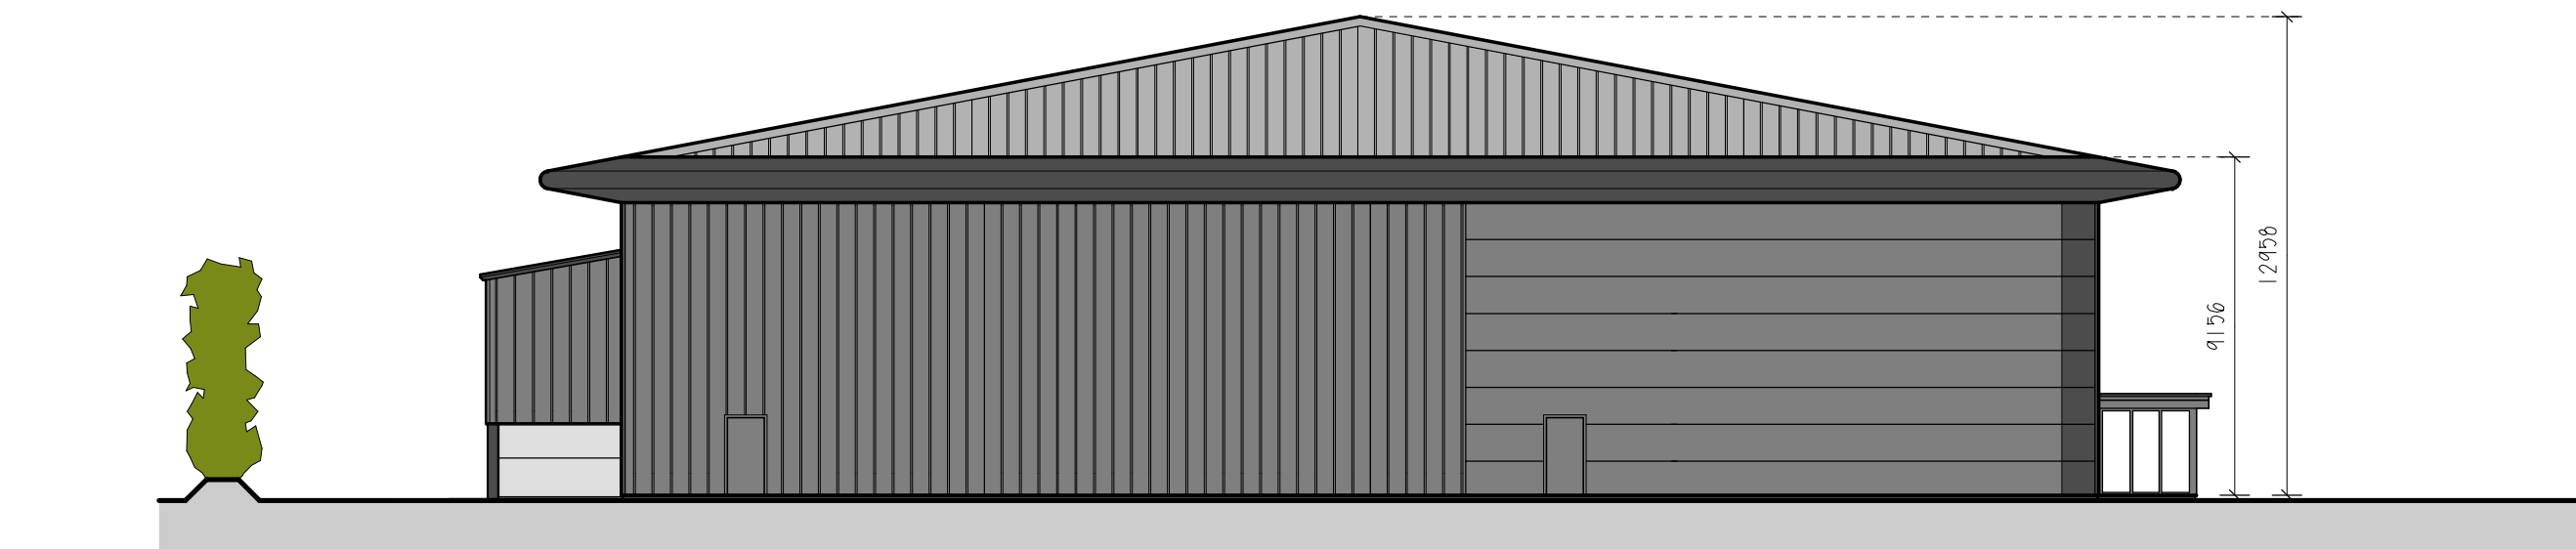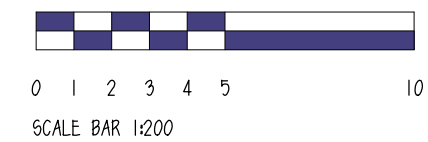

WEST