


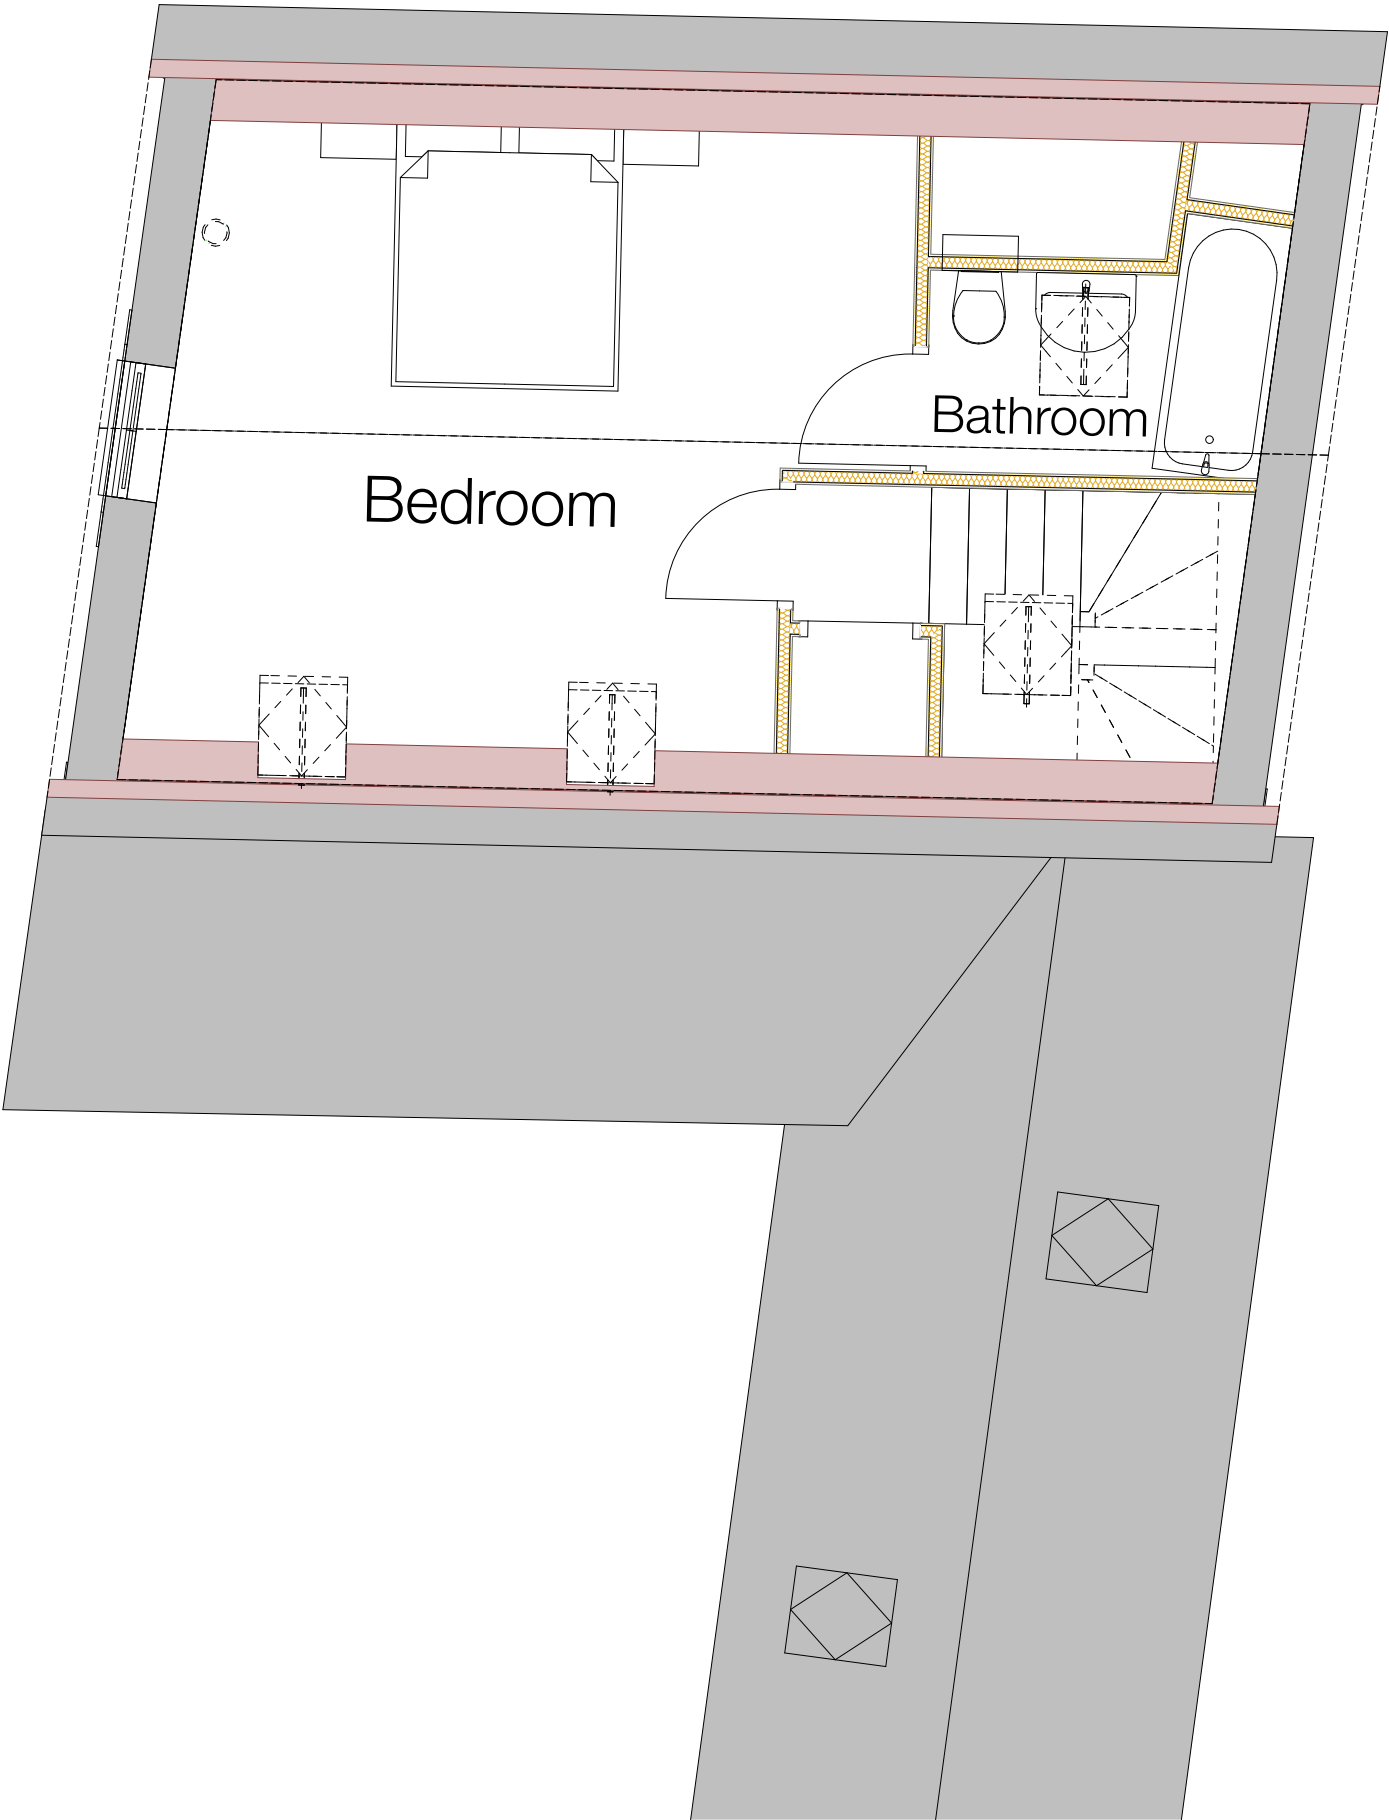

Purpose of Issue	status	Issue Date Date printed	Scales @ A3	Project No.	Originator	Project	Client	Layout Title	Drawing Number	rev
Proposed Plans		28/11/2017	1:50	1721	Downland Design Ltd	Proposed Garage Conversion 39 Havant Road Emsworth	Mr & Mrs S O'Hea	Proposed First Floor A3	1721.A.02.3.	