


PROPOSED ALTERATIONS & ADDITIONS
11, BLACKTHORN RD, HAYLING I. HANTS
FOR MR & MRS P. DAVIES.

side

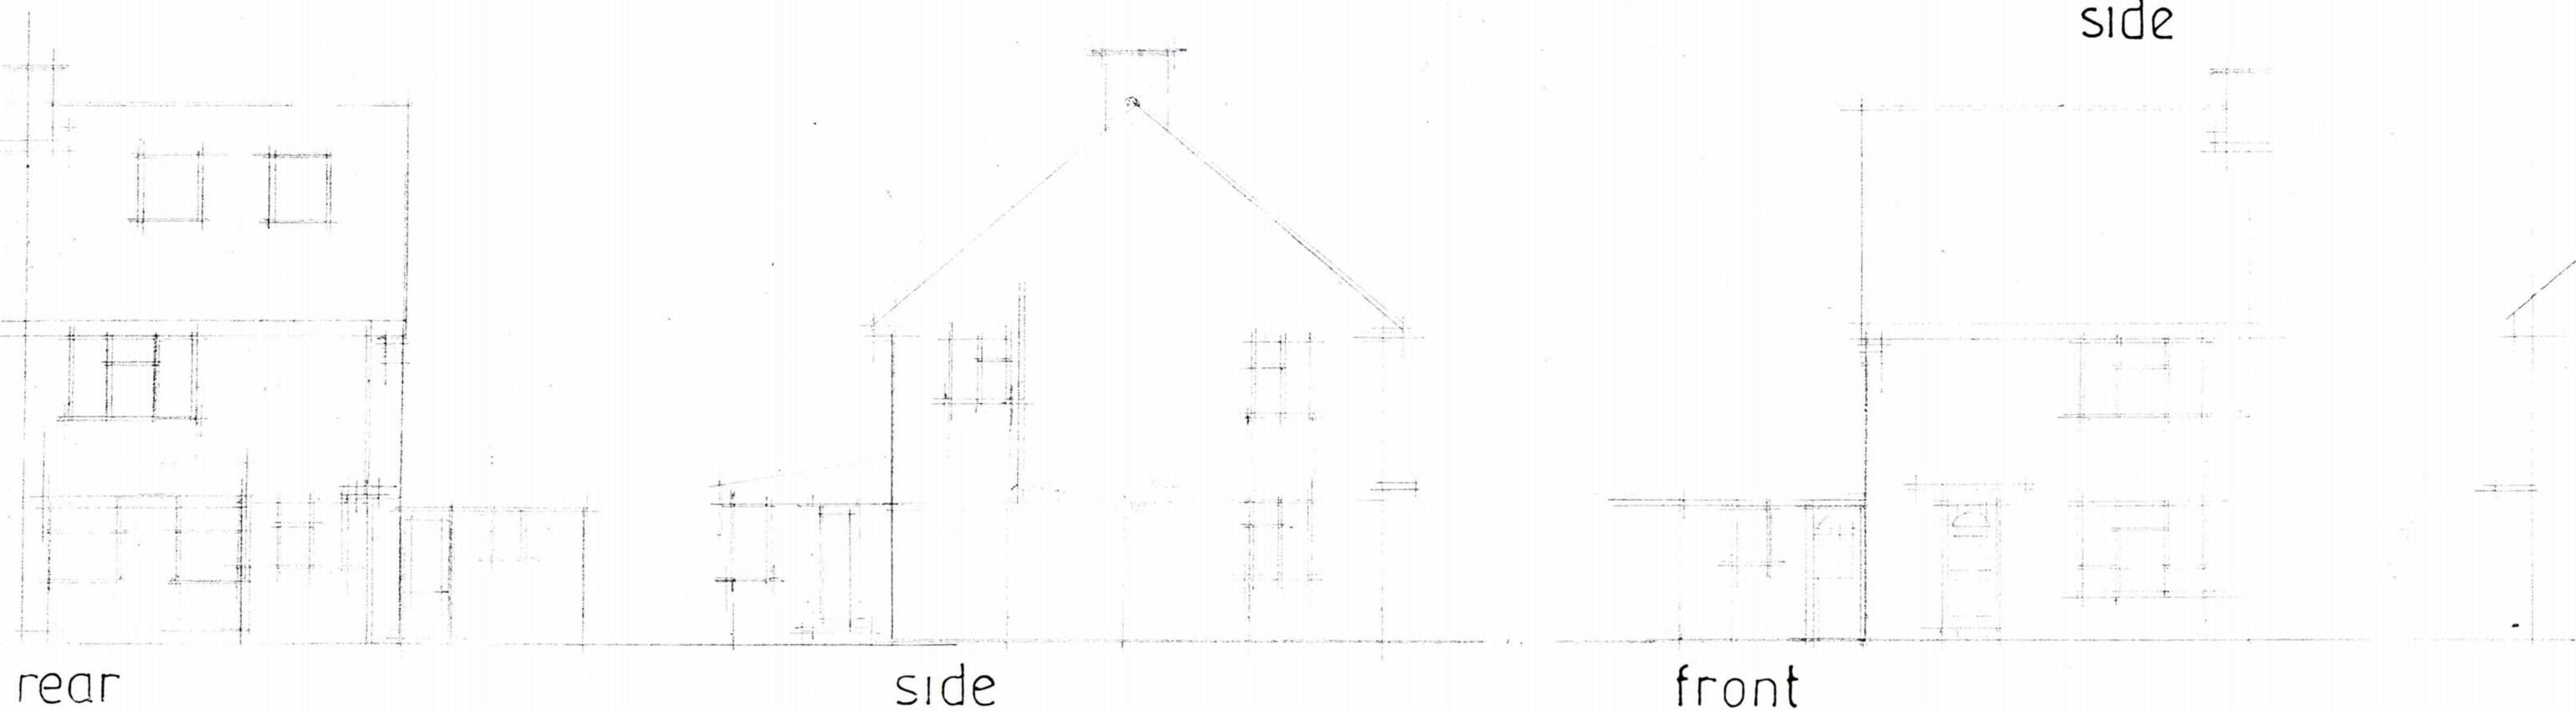

EXISTING ELEVATIONS

date nov 18
scale 1:100

PETER J. WALKER
ISLAND DESIGN
182 SEAFRONT, HAYLING ISLAND, HANTS
PO11 9AN
TEL : 02392467571