
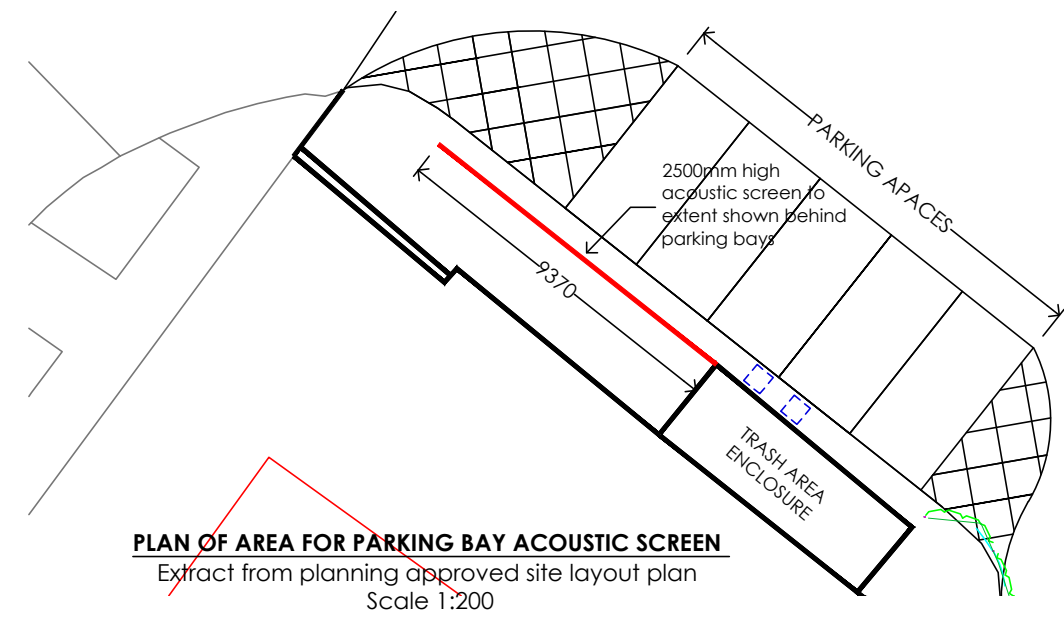
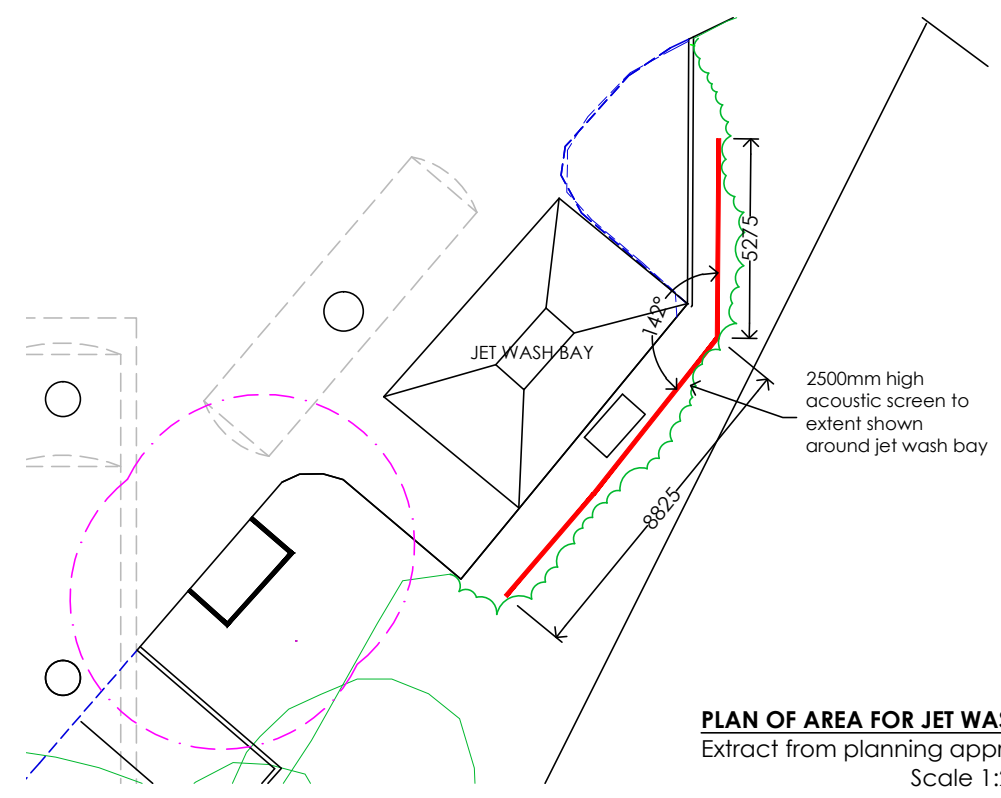


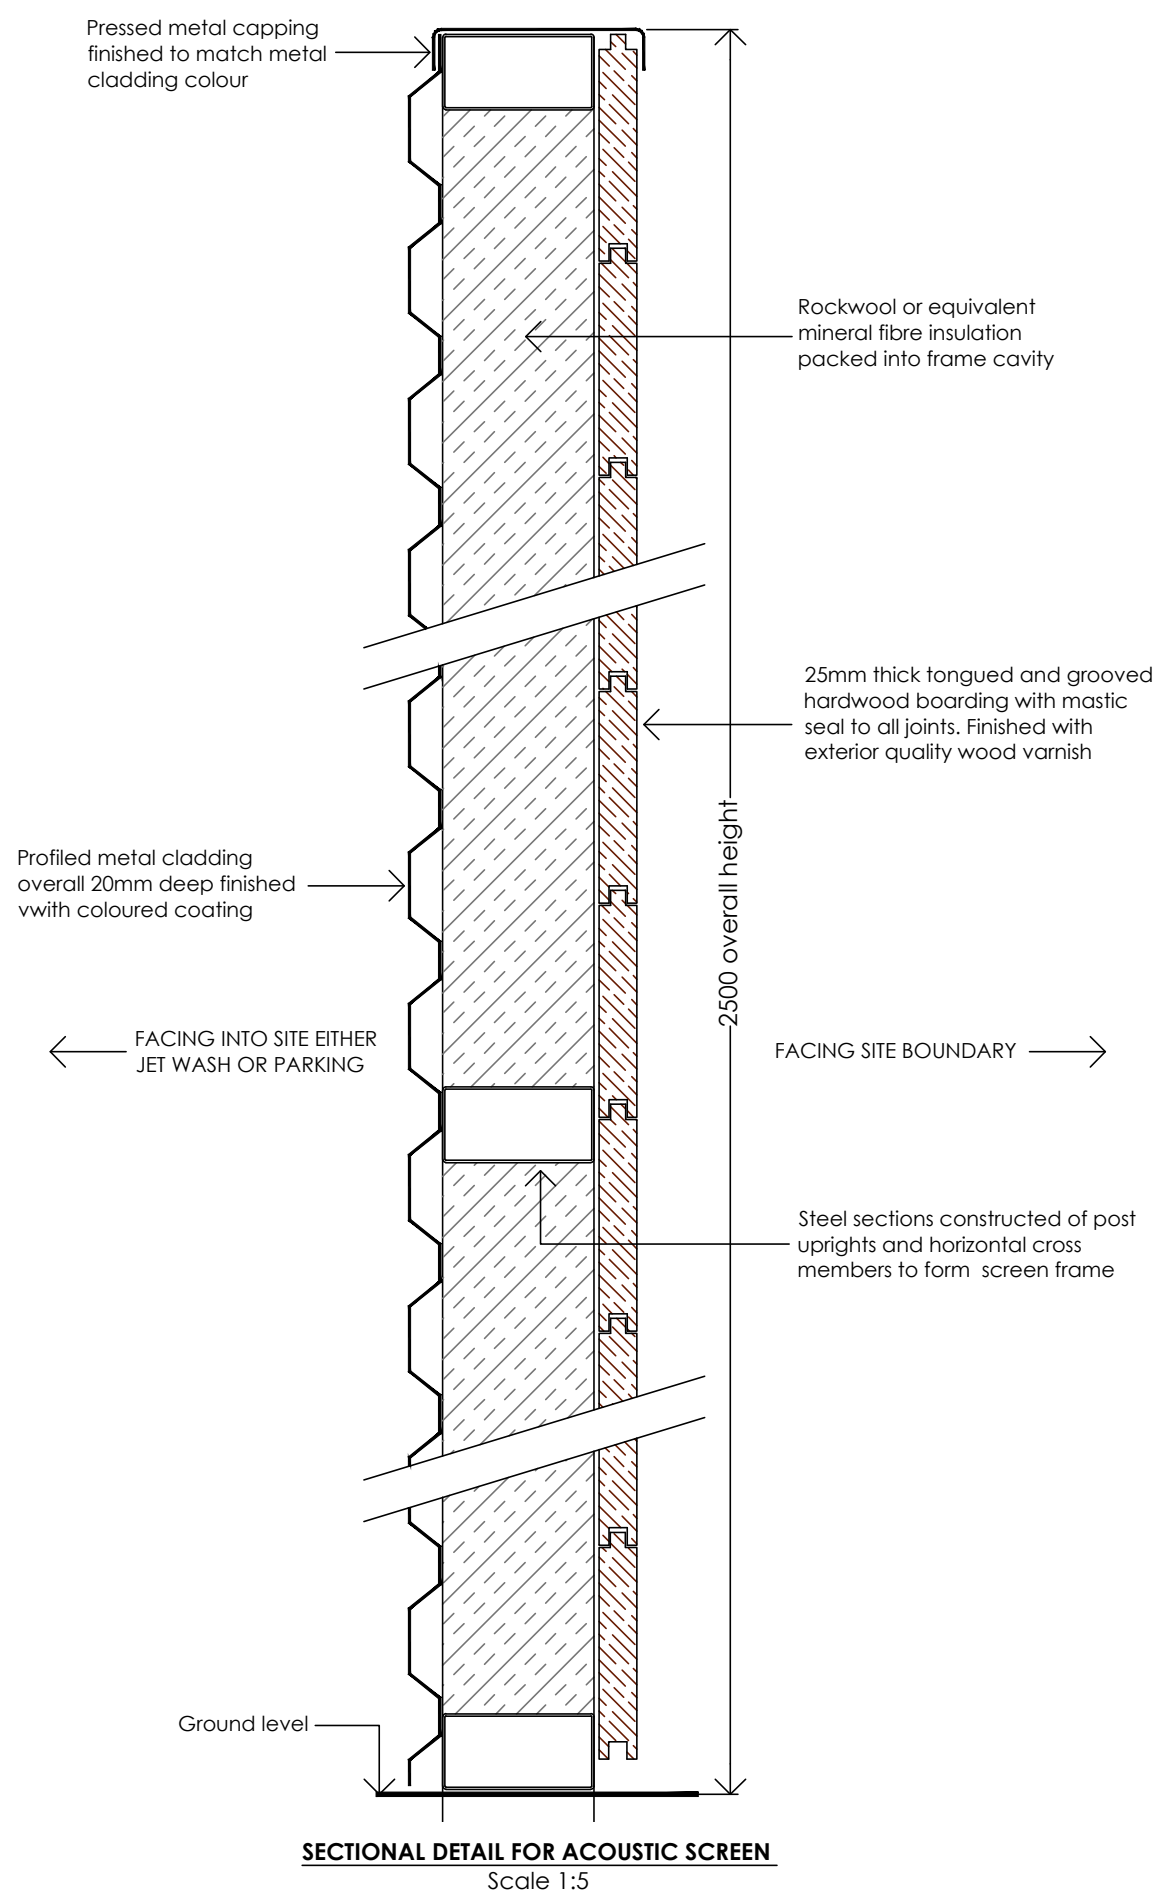

rev	date	by	description	
CLIENT				
PROJECT LOCATION				
PARK LANE SERVICE STATION PARK LANE, BEDHAMPTON, HAVANT, HANTS, PO9 3HQ				
DRAWING				
ACOUSTIC FENCE DETAIL				
Wyeth Projects Services The Cart Shed, Amberley Court, Amberley Lane, Milford, Surrey, GU8 5EB, United Kingdom Tel: +44 (0)1483 424704 Email: enquires@wyethprojects.com				
© This drawing is the copyright of WYETH PROJECTS SERVICES Ltd.				
Date: January 2018		Draw By: DS		
Scale: 1:5 & 1:100		Dwg No: 11		A3 original plot size Rev: