



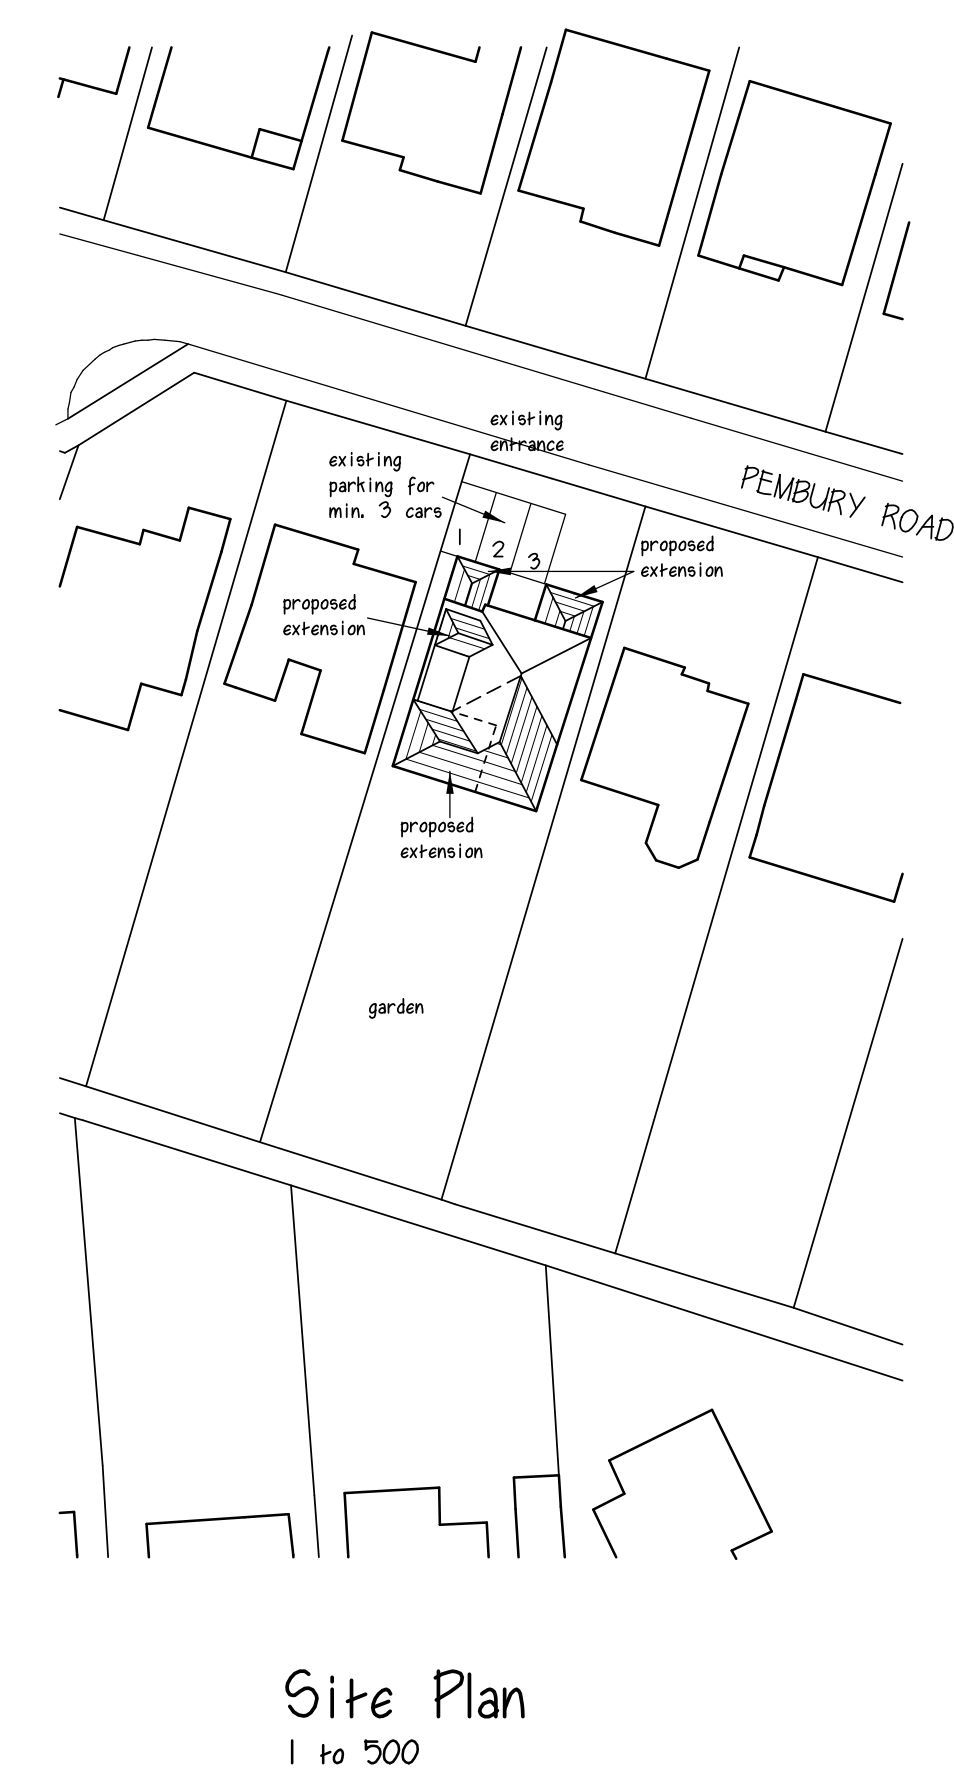

Location Plan
1 to 1250

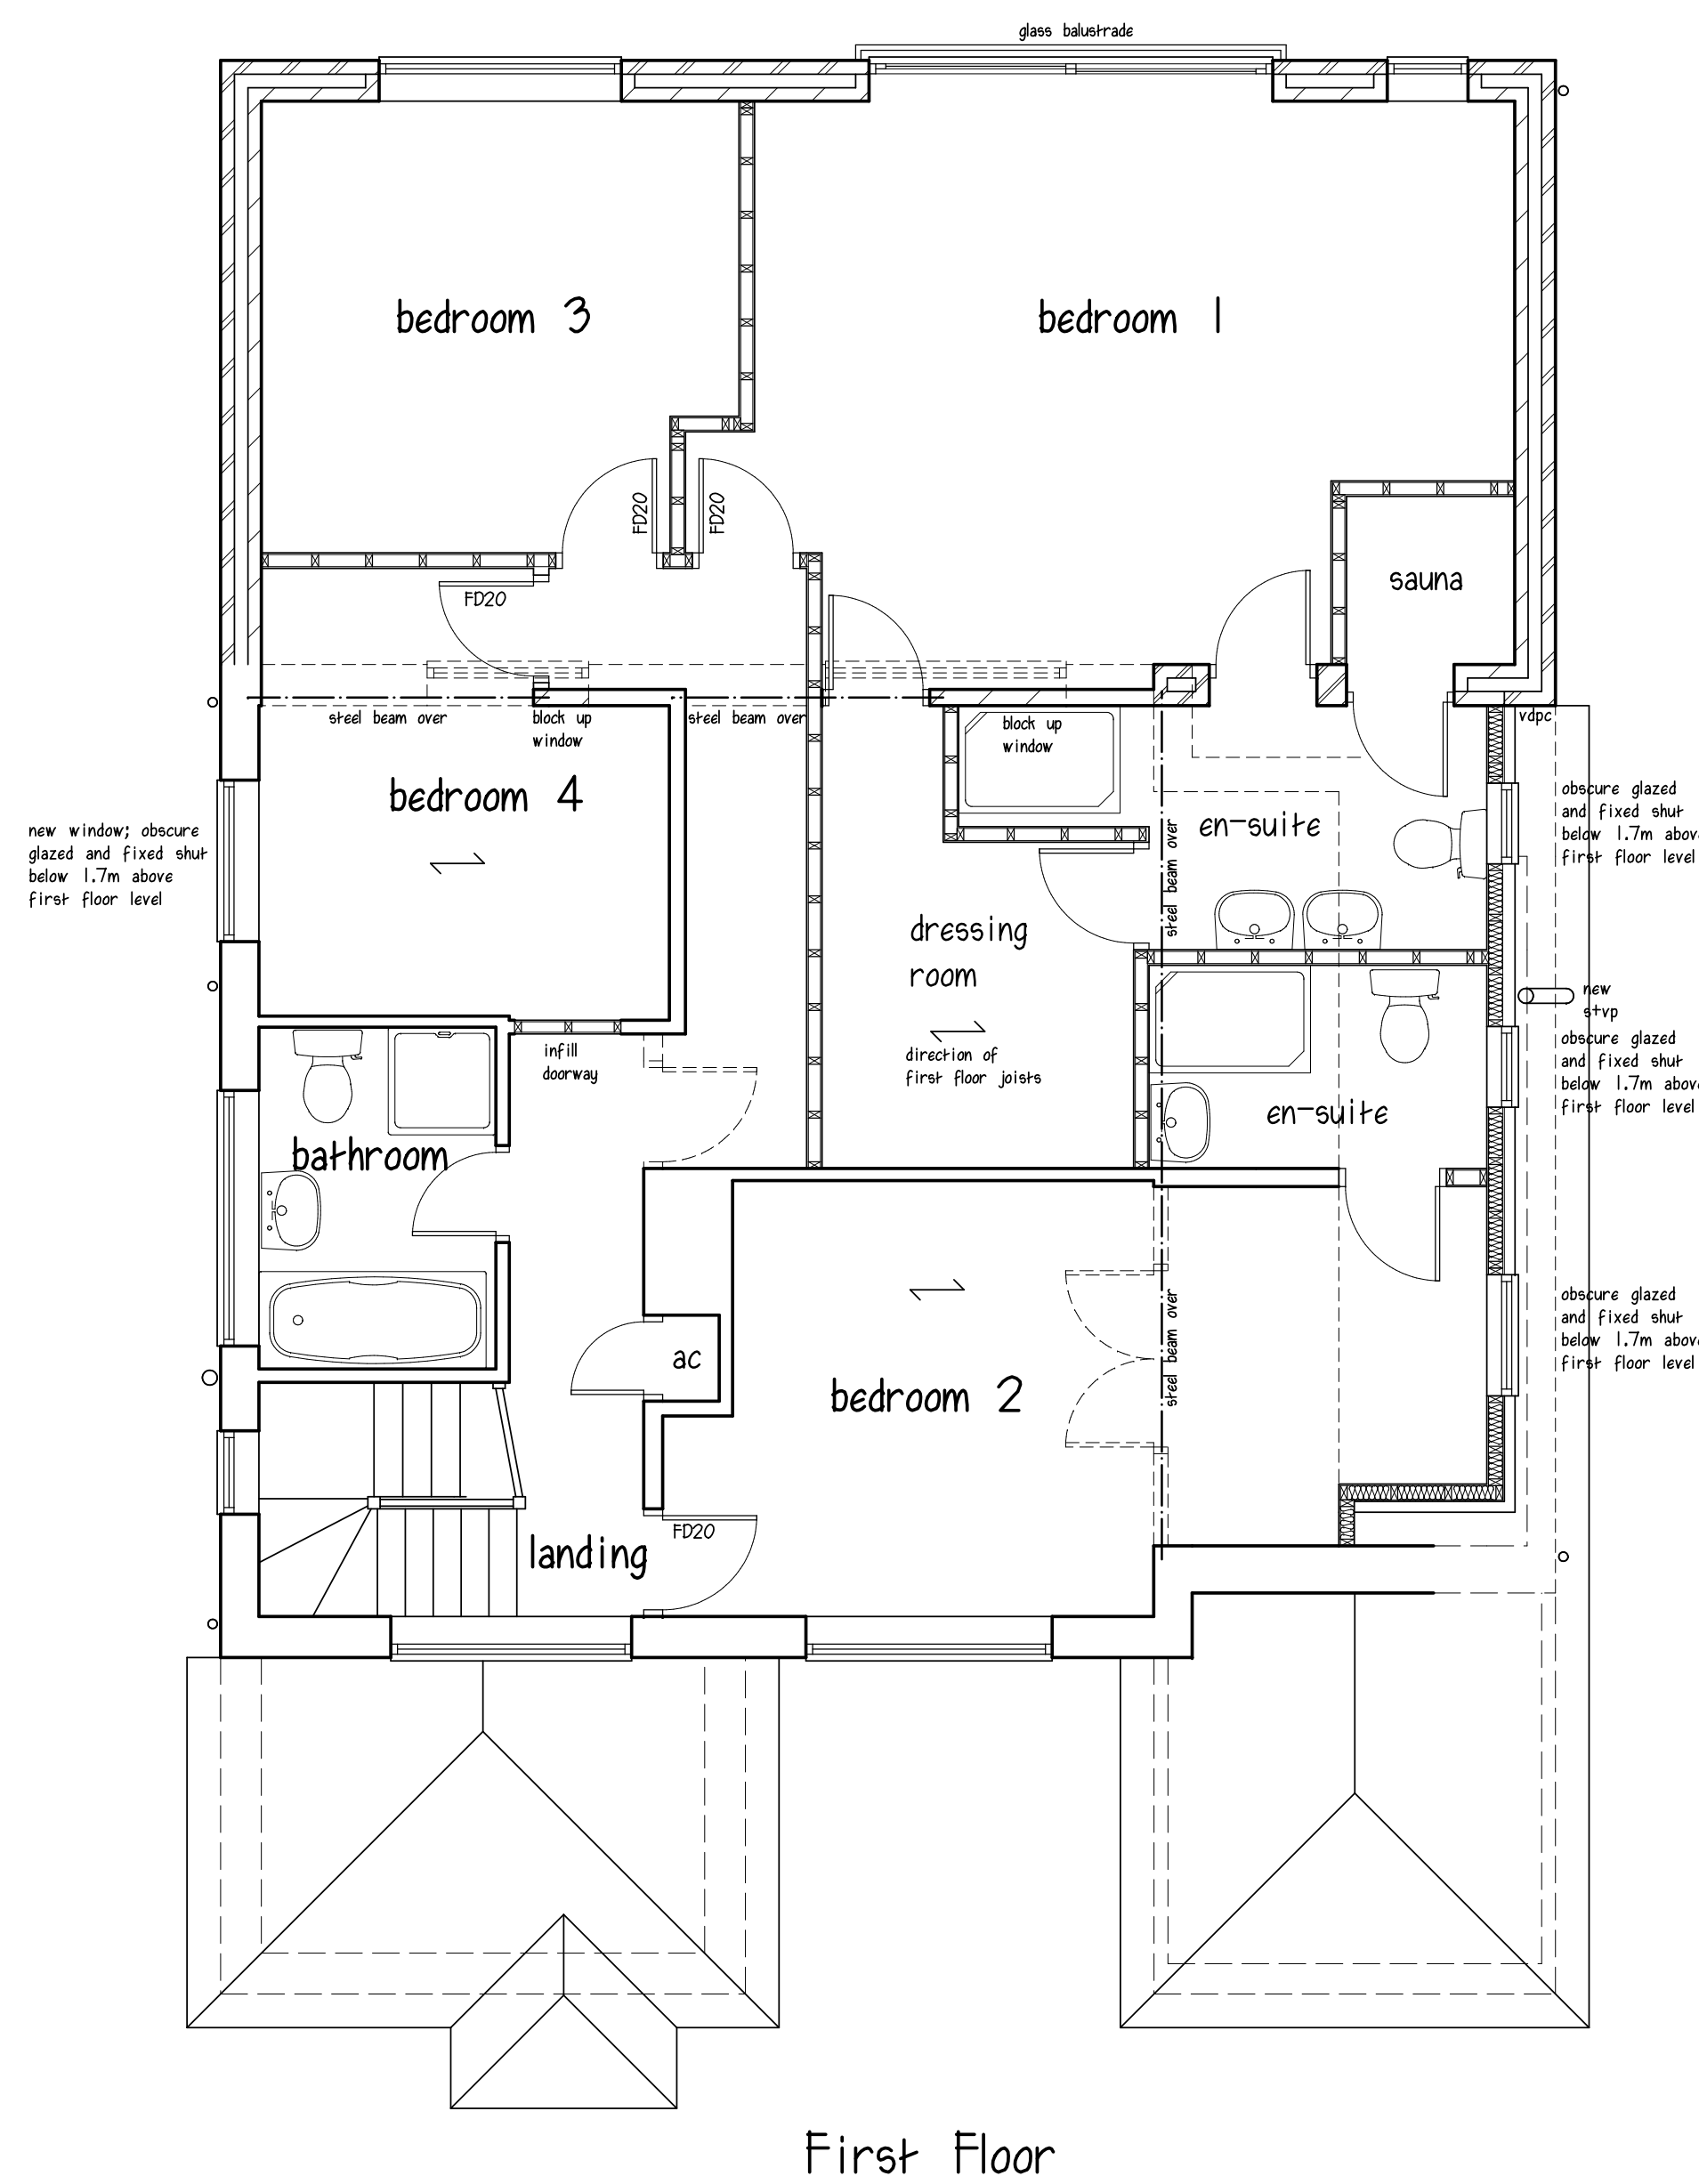

MARTIN MOYSE M.R.I.C.S

Chartered Building Surveyor

Title: PROPOSED TWO STOREY / FIRST FLOOR
REAR / SIDE EXTENSION & SINGLE STOREY
FRONT EXTENSIONS

Address: "ST AUBIN", 13 PEMBURY ROAD,
HAVANT, HAMPSHIRE PO9 2TS

Scale: A1 - Plans 1 to 50, Elevations 1 to 100 Date: May 2018 Drawing No:02

*This drawing does not constitute a specification of work to be done, and is to be read in conjunction with notes.
All dimensions to be checked on site. This drawing is copyright ©*