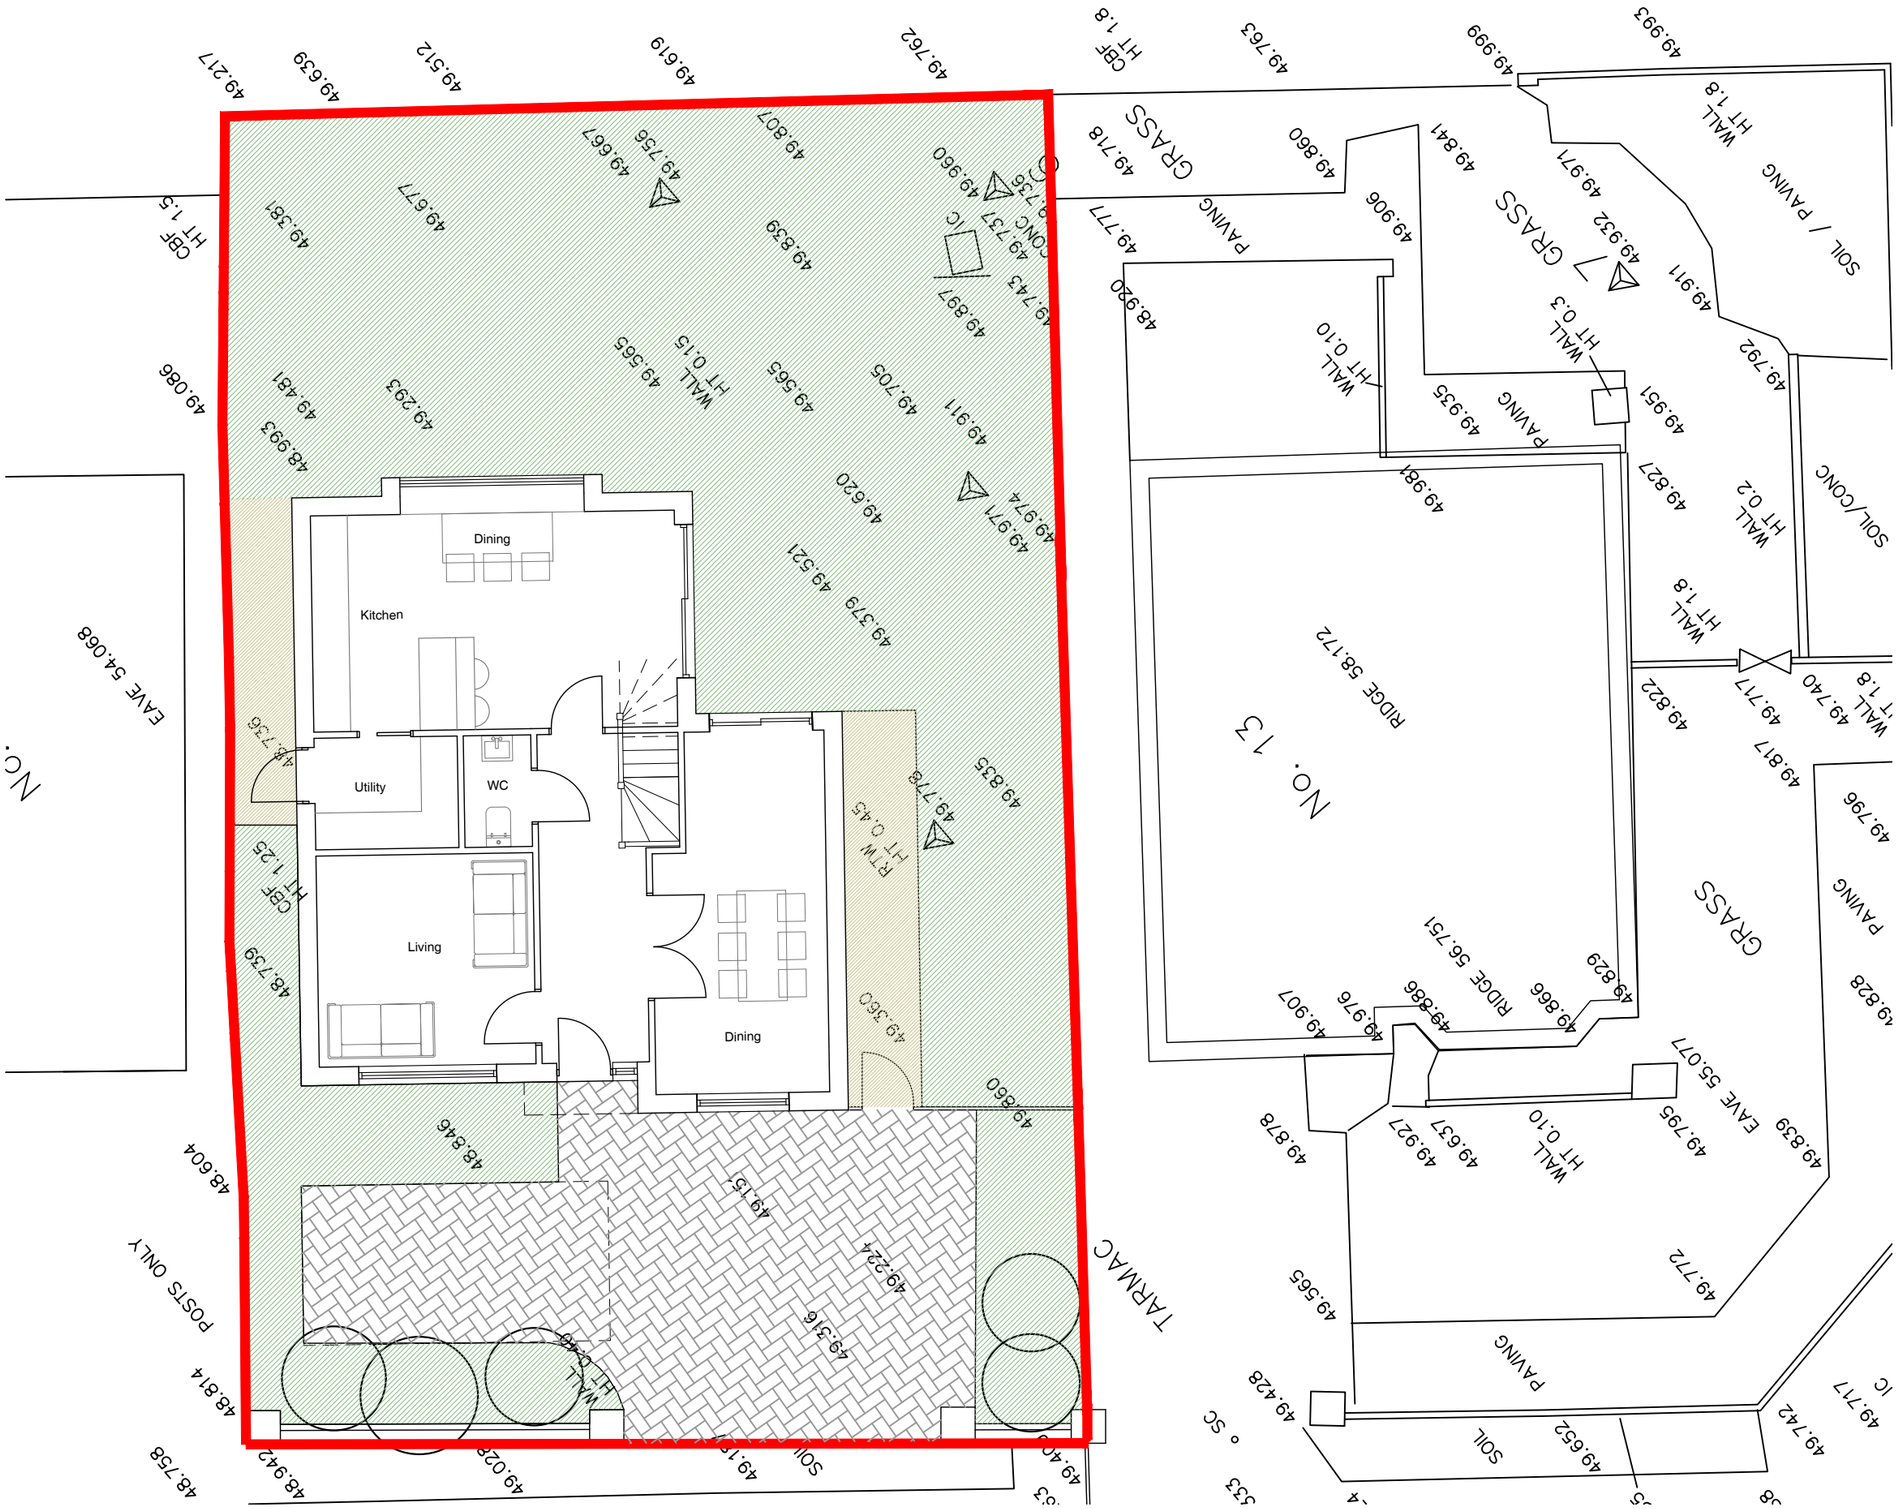

PROPOSED SITE PLAN
SCALE 1:100@A3
SCALE 1:50@A1

0 _1m _3m _5m _10m

N

Site Boundary

Drawing Status key:

SK	-	Sketch	P	-	Preliminary
D	-	Draft	S	-	Submitted
A	-	Approved	T	-	Tender
C	-	Construction	I	-	Information

Proposed Site Plan

Drawing ref:	Status:
1106R1/100	P

KPR
11 Queen Anne's Dr, Havant PO9 3PG

Site Area	**588 sq.m**
Drawn by	**SH**
Checked by	**DH**
Scale	**As shown**

These drawings are for planning application purposes only and may require additional details prior to a Building regs application. All the dimensions to be checked on site prior to commencement of work. Do not scale from drawing.

Revision Notes Date

dot architecture
1074 Christchurch Road Bournemouth BH7 6DS 01202 280638
www.dotarchitecture.co.uk Design On Toast LTD