




EXISTING ELEVATION 4

Scale 1:50 @ A1

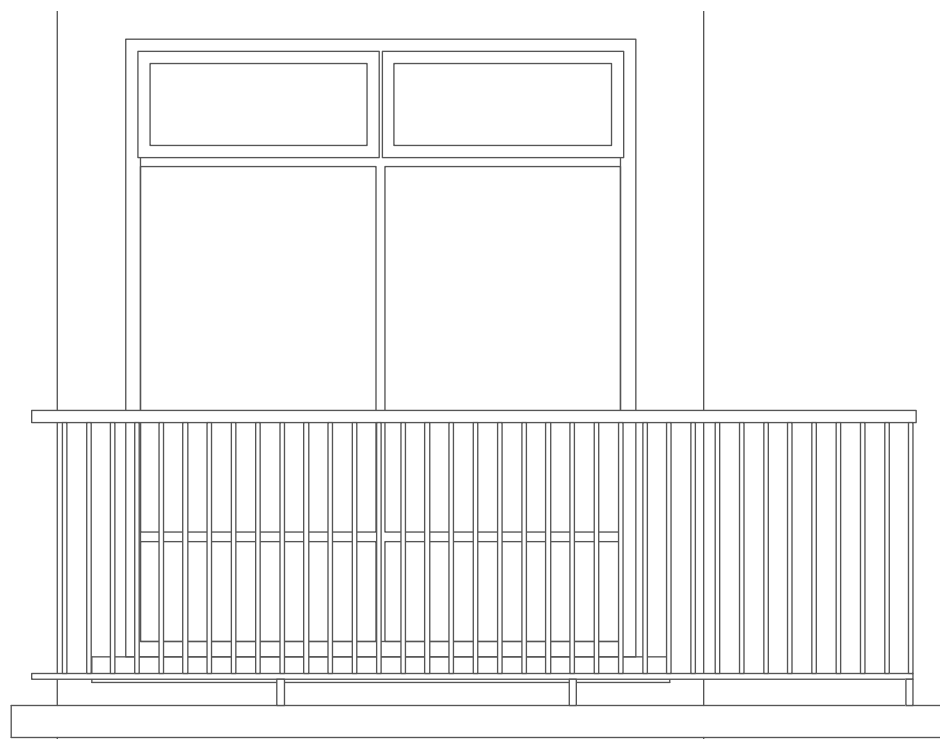

EXISTING BALCONY RAILING TYPE 1

Scale 1:25 @ A1



EXISTING BALCONY RAILING TYPE 2

Scale 1:25 @ A1



PICTURES OF THE EXISTING BALCONIES



KEY PLAN
NTS

EXISTING ELEVATIONS: ELEVATION 4 VICTORIA ROAD (BLOCK 149-161a)



Scale 1:50 @ A1



Rev	Date	By	Ap	Note
1	03/09/18	EN	AL	PLANNING
Check all dimensions and levels on site				
© Copyright				

Project	Balcony Replacement Works
Drawing Title	Existing Elevations: Elevation 4 Victoria Rd Emsworth (Block 149-161a)
Client	The Guinness Partnership
Project Number	180641
Drawing Number	1303
Revision	P01
Scale	1:50
Paper Size	A1
Filename	180641.vwx
Drawn	EN
Checked	AL
Status	PLANNING

3 GP Centre, Yeoman Road, Ringwood, Hampshire, BH24 3FF

+44 (0)1425 472 833
www.kendallkingscott.co.uk

Being to be used on the site for which designed. The electronic transmission of design information contained in this drawing is carried out entirely at the user's risk and Kendall Kingscott Ltd. will have no liability for any errors or inaccuracies arising therefrom. The production of amended or updated information from this user design information by the user is entirely the responsibility of the user and Kendall Kingscott Ltd. shall have no responsibility to support thereof whatsoever.