


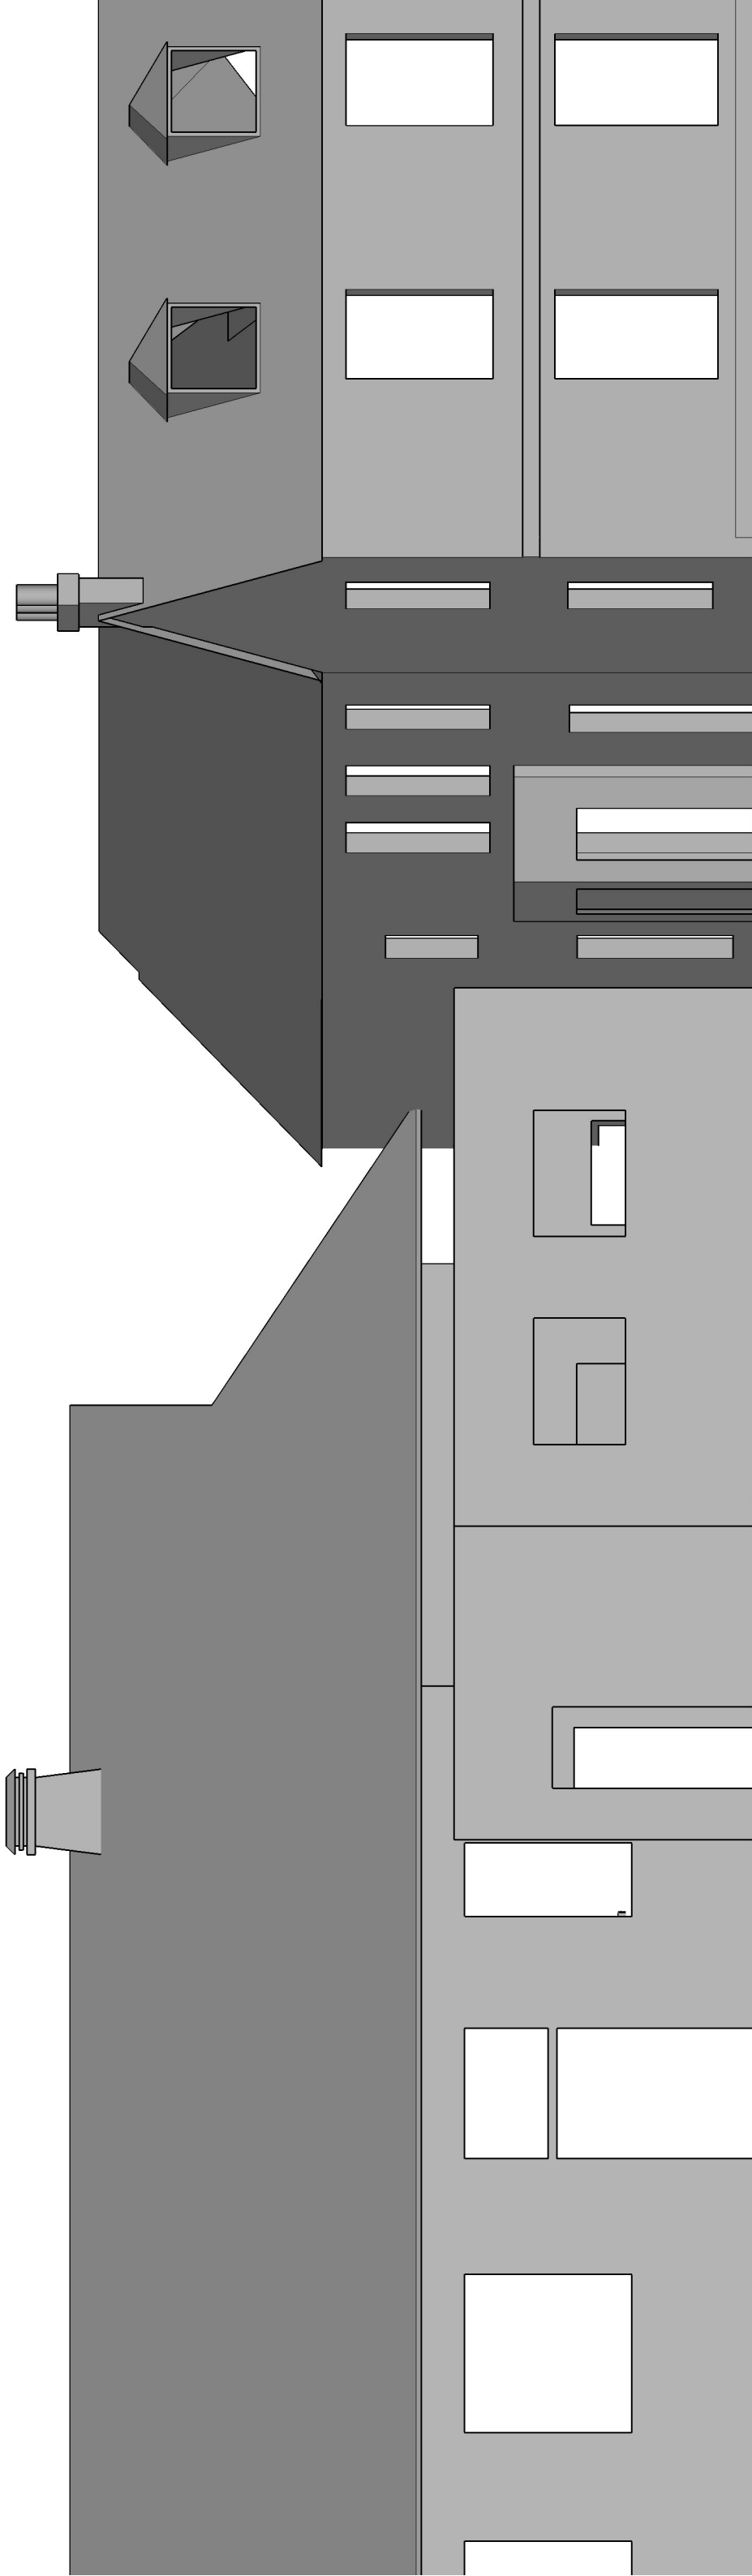

Elevation - existing - 1:100

