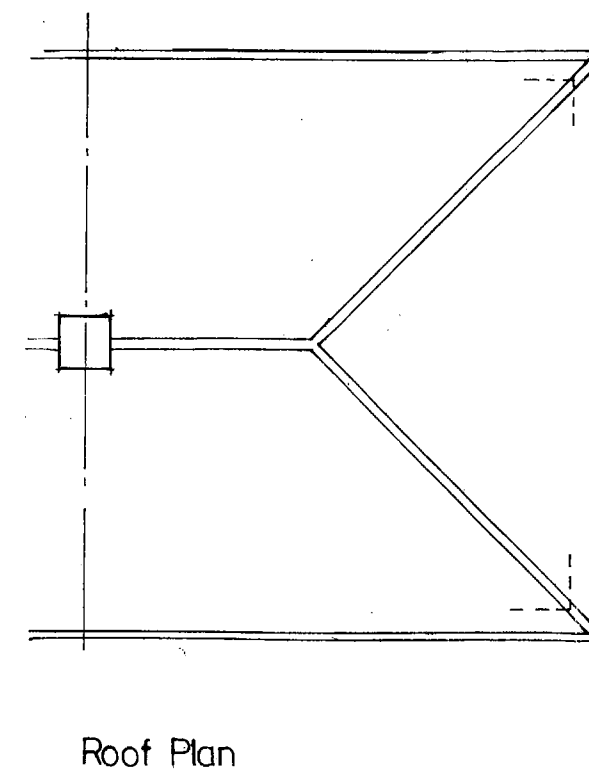
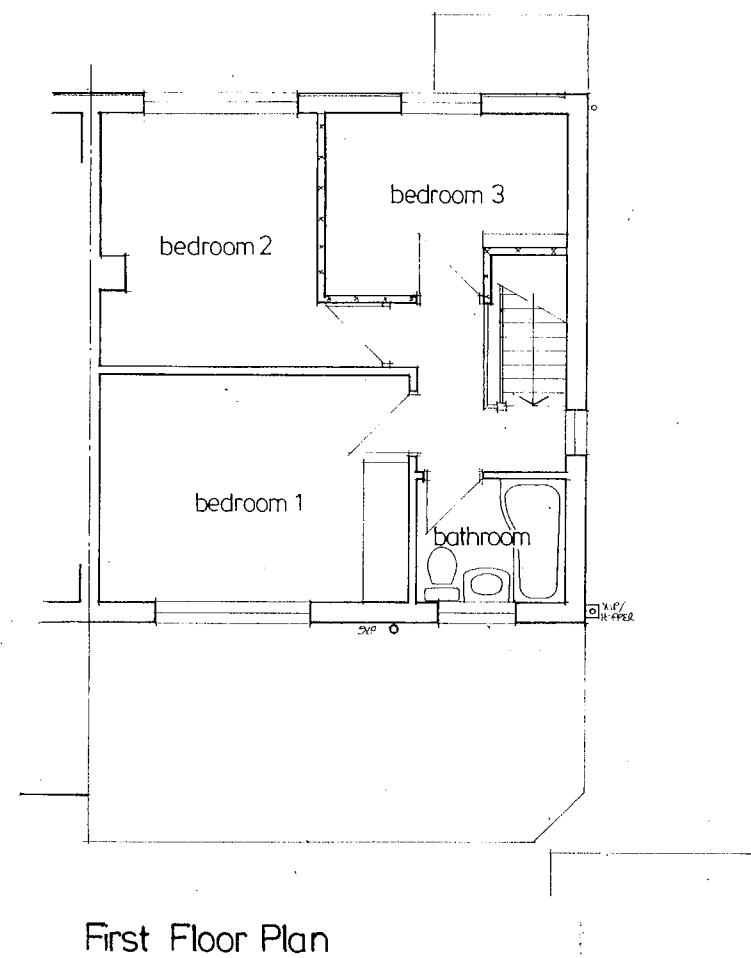
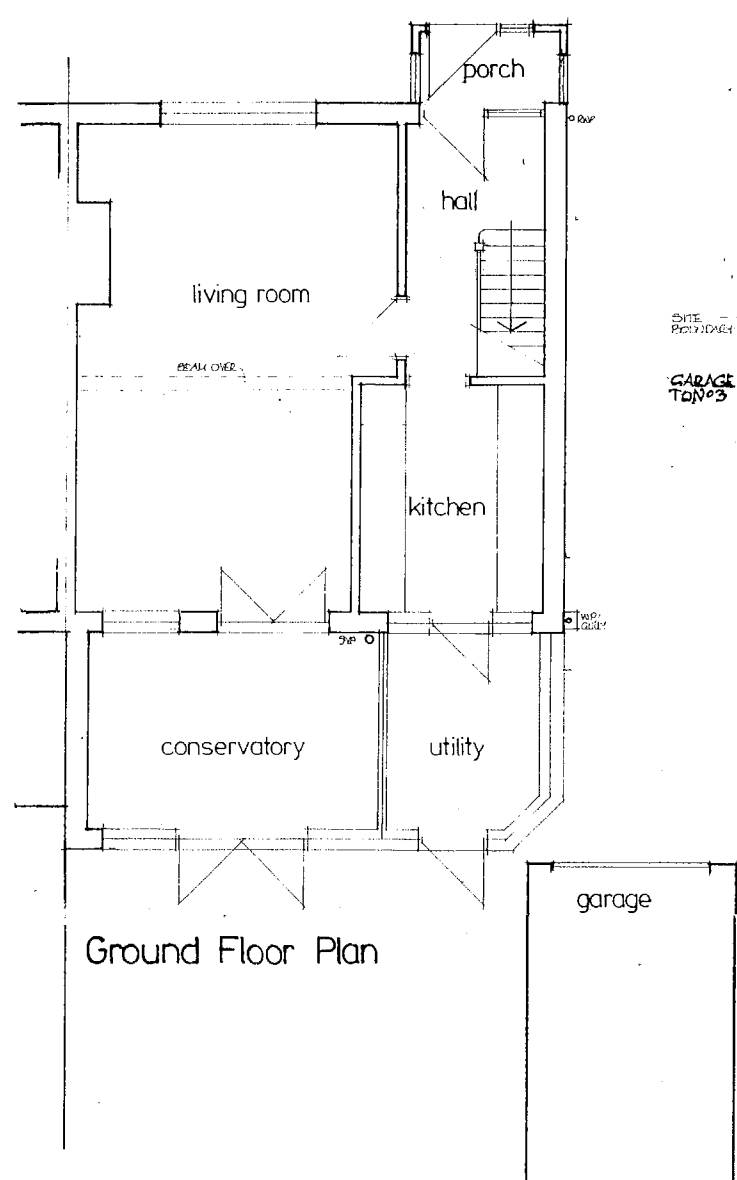
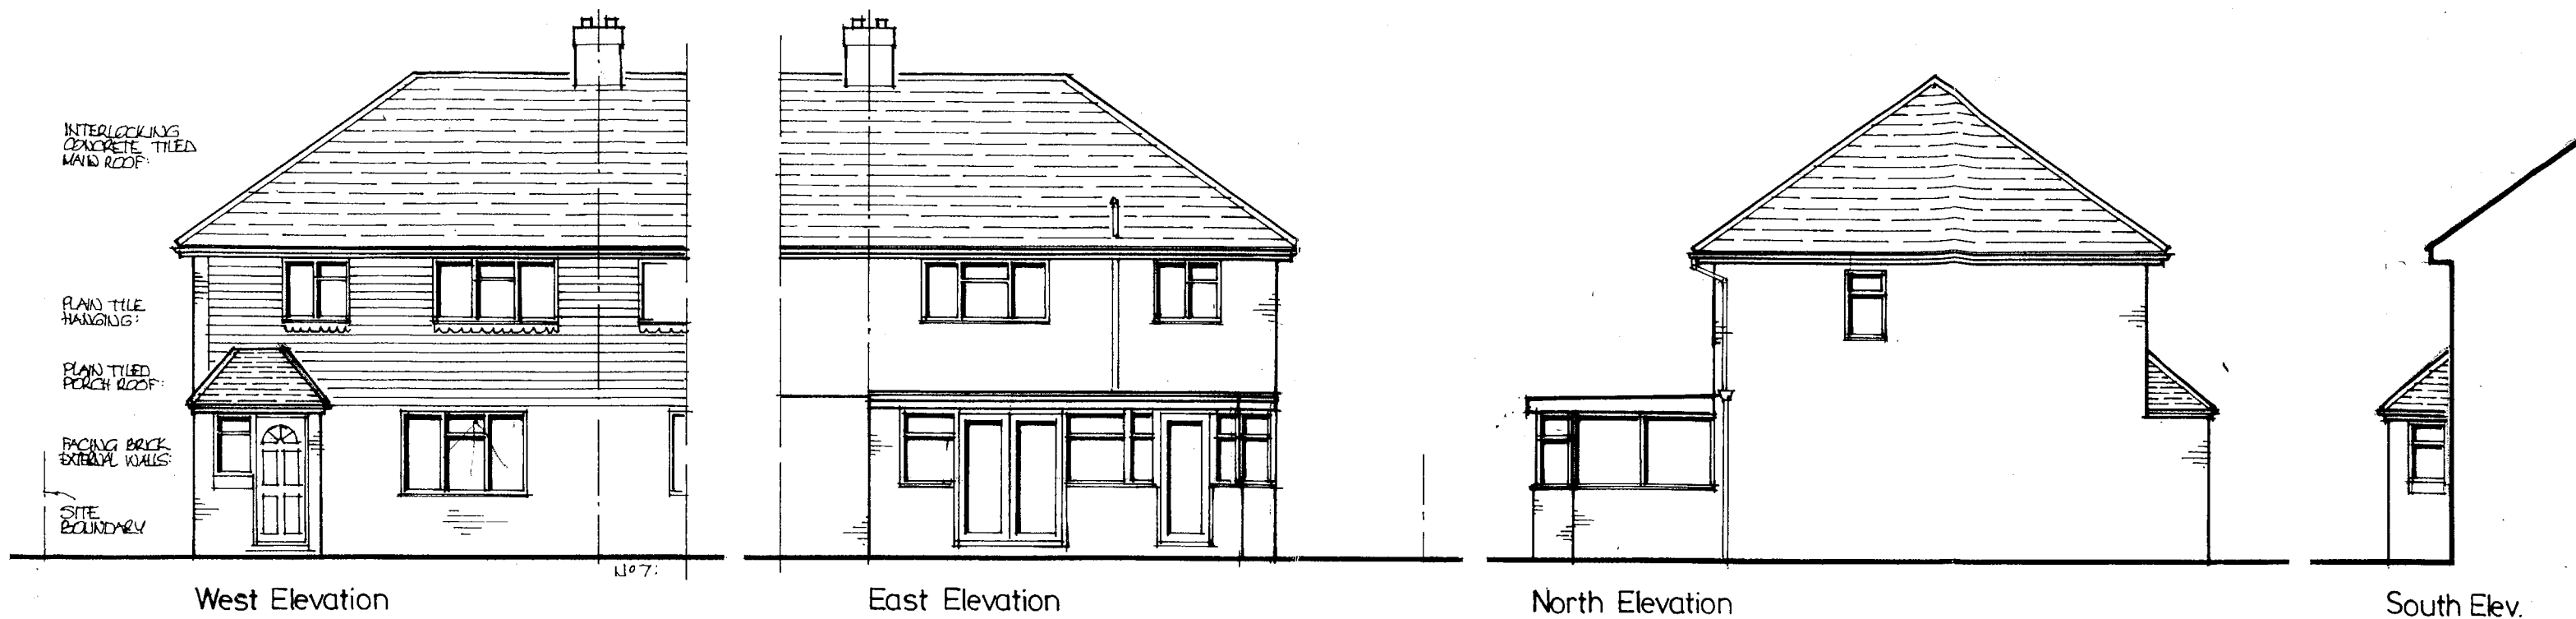


Plans and Elevations as Existing

5 WESTWAYS, BEDHAMPTON, HAVANT, PO9 3LN.
Drg n° 04 Scale 1:100 April 2017