


SINGLE STOREY REAR ADDITION
99, KINGS RD, HAYLING I. HANTS.
FOR MR& MRS D. PADMORE.

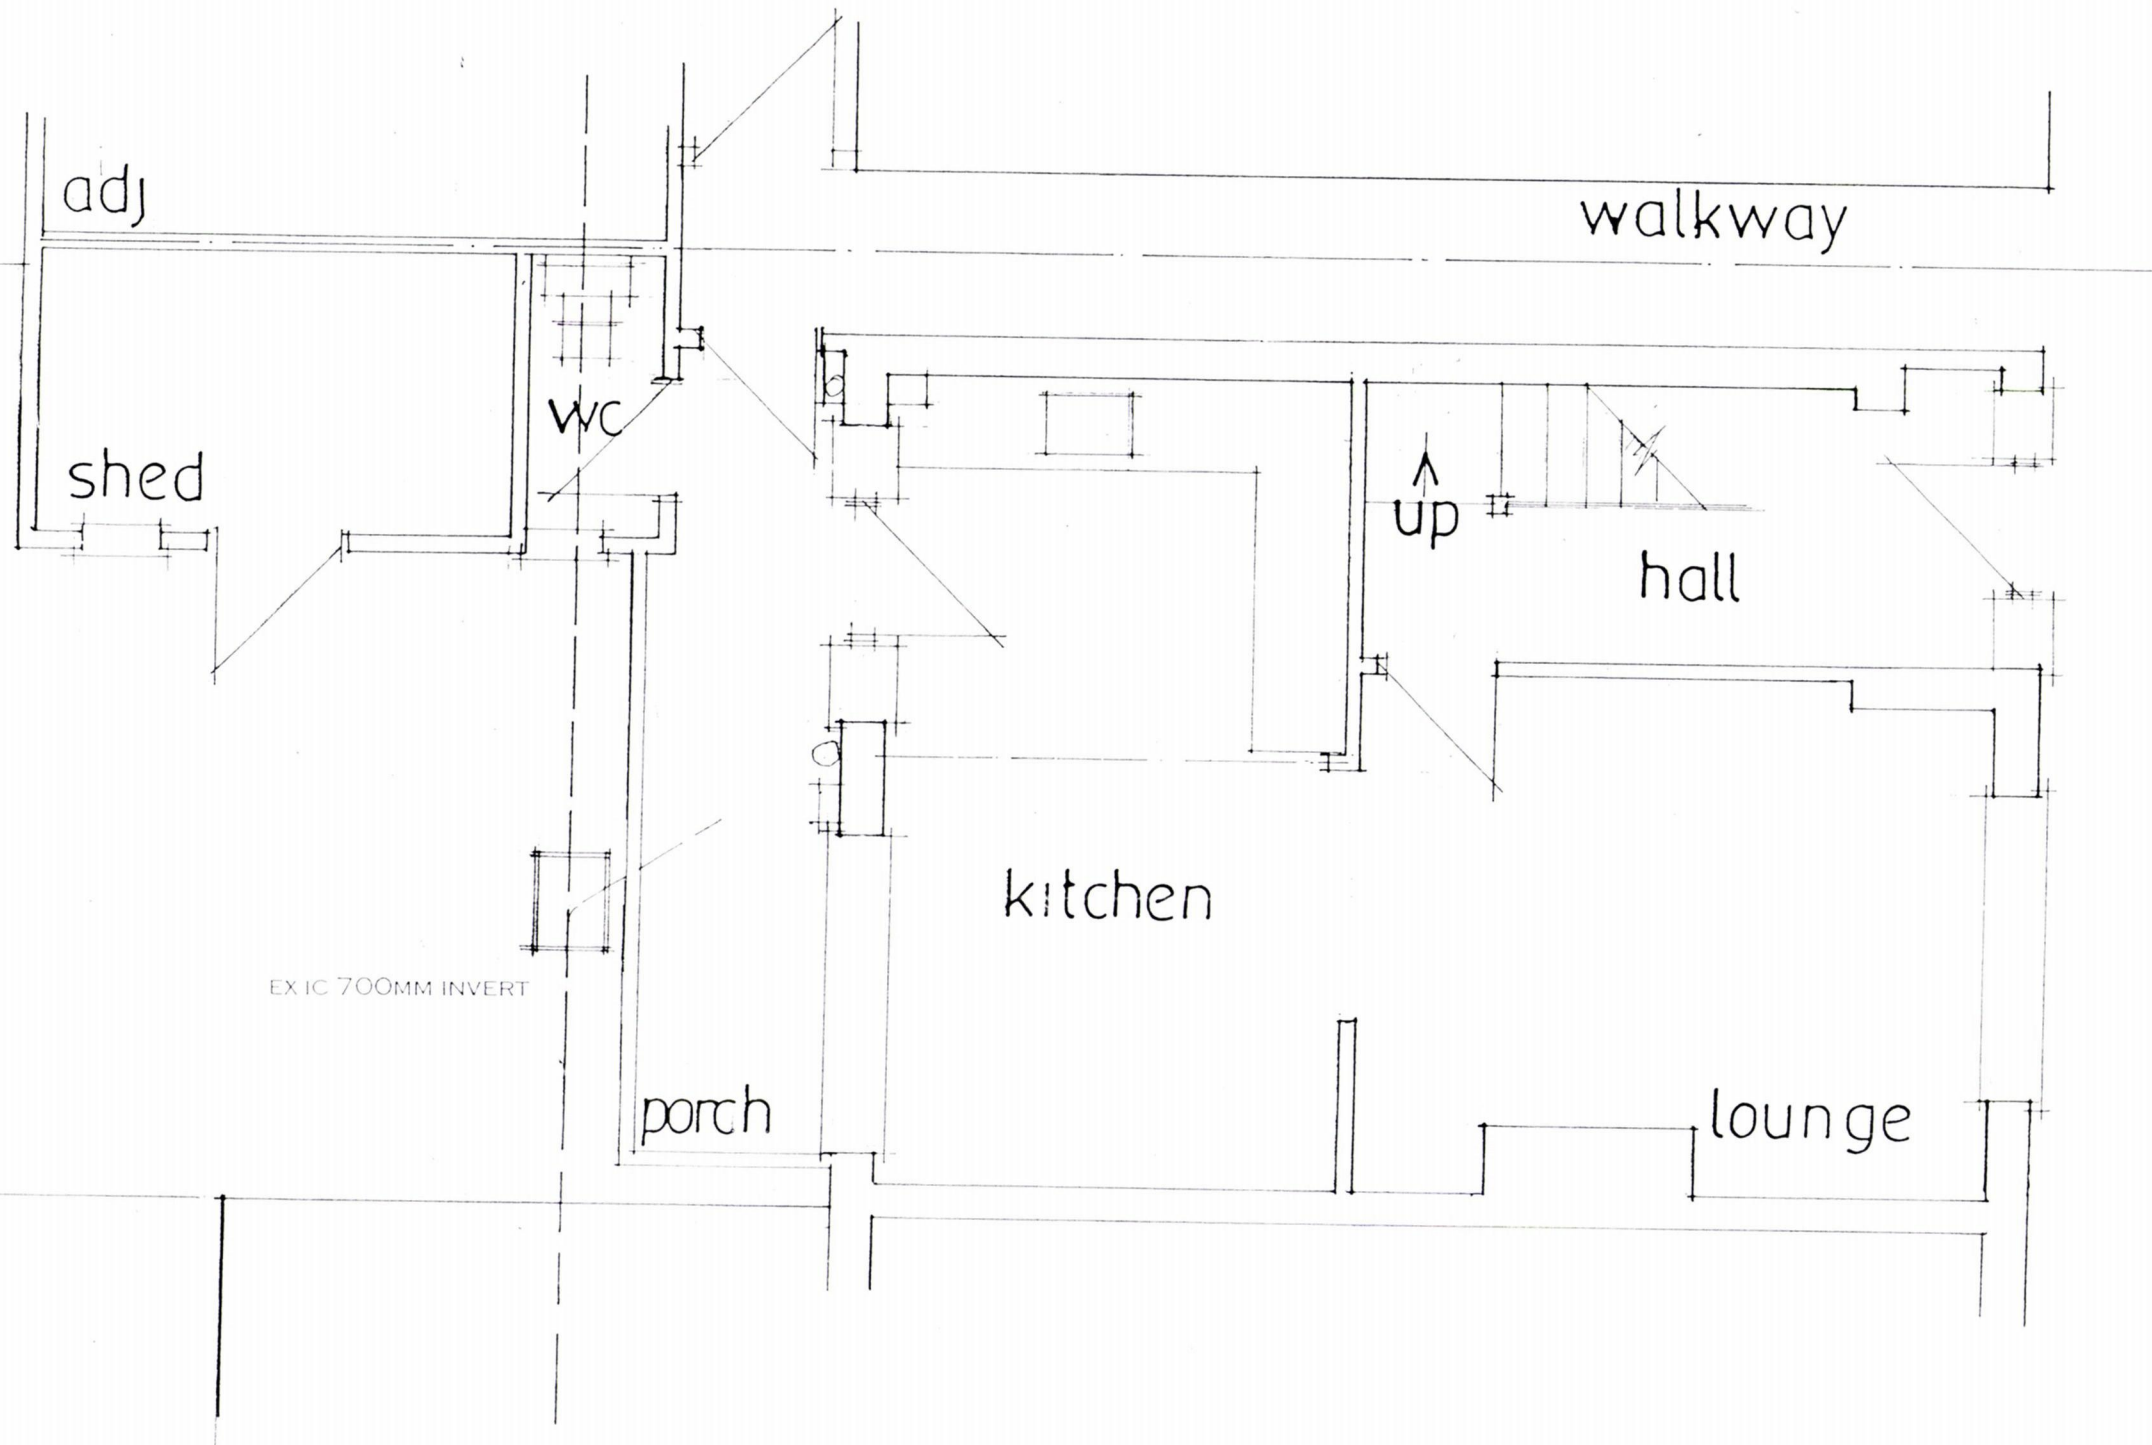

EXISTING GROUND FLOOR

PETER J. WALKER
ISLAND DESIGN
182 SEAFRONT, HAYLING ISLAND, HANTS
PO11 9AN
TEL : 02392467571

date aug 18
scale 1:50