


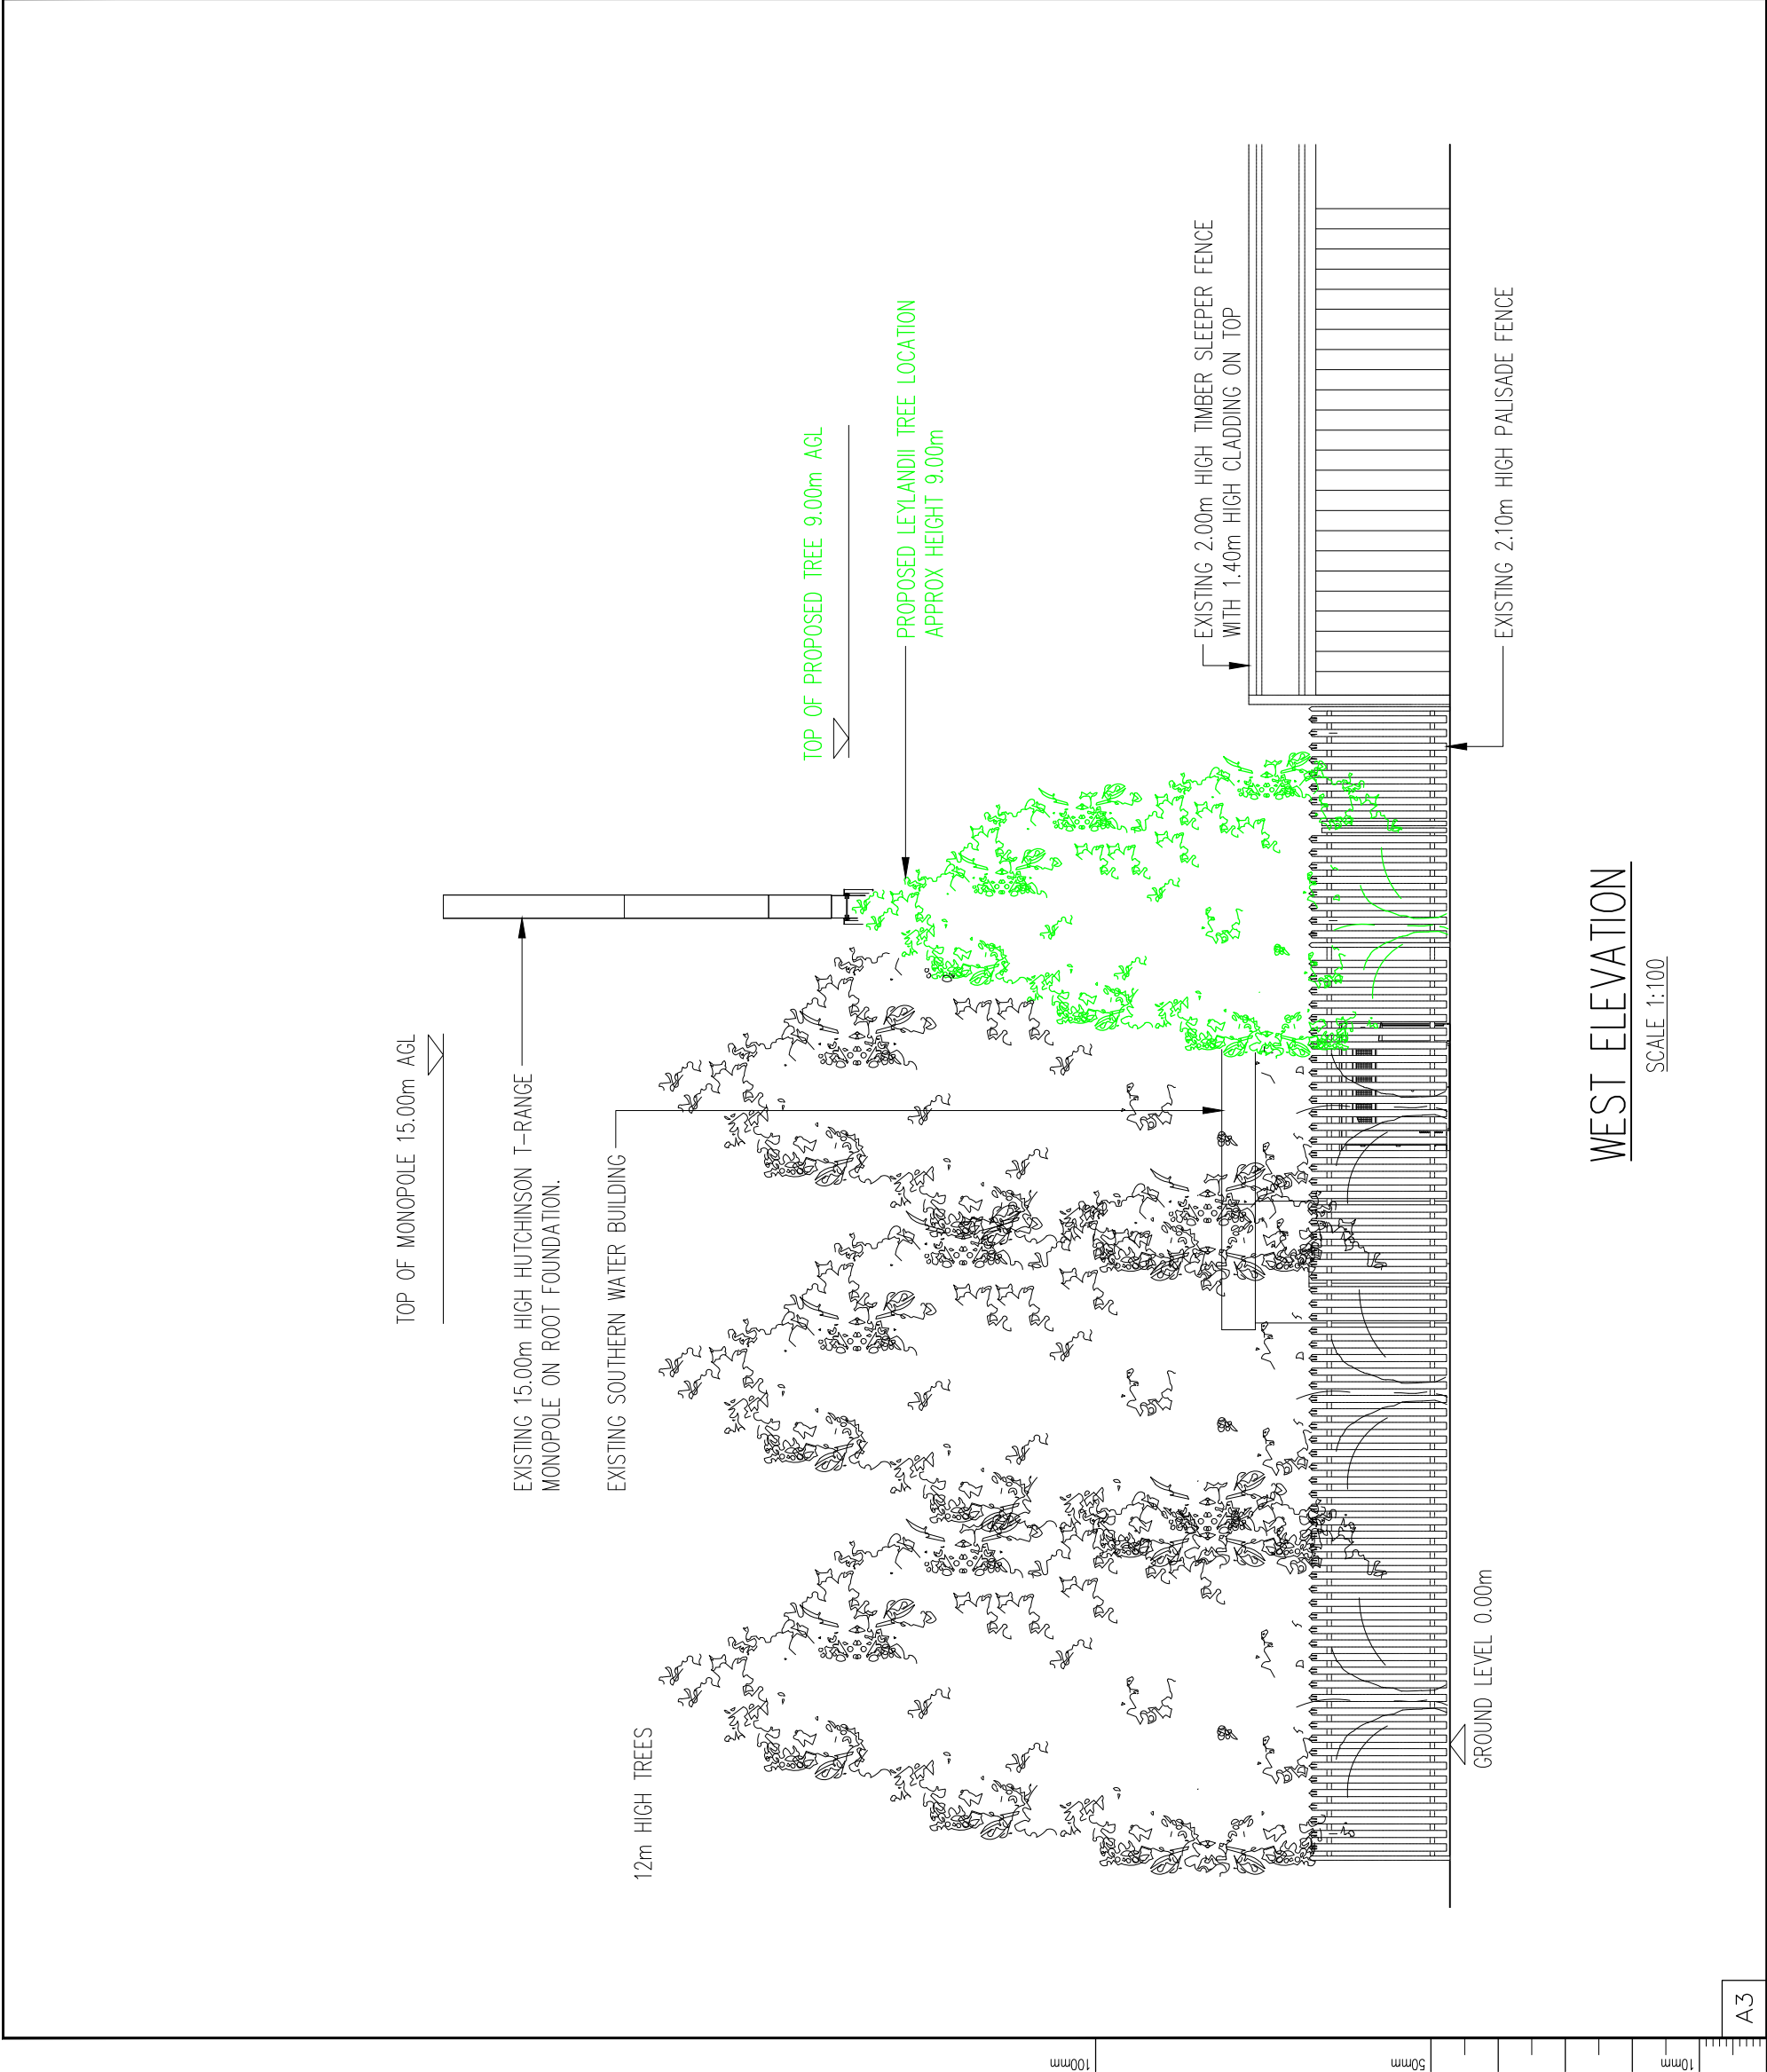

					C	DEMISE SHOWN FOR AREA NOT AVAILABLE FOR PLANTING	20.12.18	PK	DA
					B	PROPOSED TREE HEIGHT REVISED	08.10.18	RY	DA
					A	PROPOSED TREE DETAILS REVISED. SITE LOCATION ADDED.	05.10.18	PK	DA
					-	SKETCH ISSUE	03.11.17	PK	GH
					No.	Revision	Date	By	ckd
 Wireless Infrastructure Group									
 CTIL									
Site Name & Address: FISHERY LANE, SOUTHERN WATER COMPOUND ADJACENT TO TIP, SOUTH HAYLING, PO11 9NF									
Title: TELECOMMUNICATIONS GREENFIELD UPGRADE SITE ELEVATION									
Purpose of Issue: SITE LOCATION									
Drawing No: 130542 – 03									
CTIL No: 130542		VF No: 46549		TEF No: 45932					
Issue: C	Scale: AS STATED		Ch'd: GH		Date: 03.11.17				
	Dwn: PK		Date: 03.11.17		App: GH		Date: 03.11.17		