
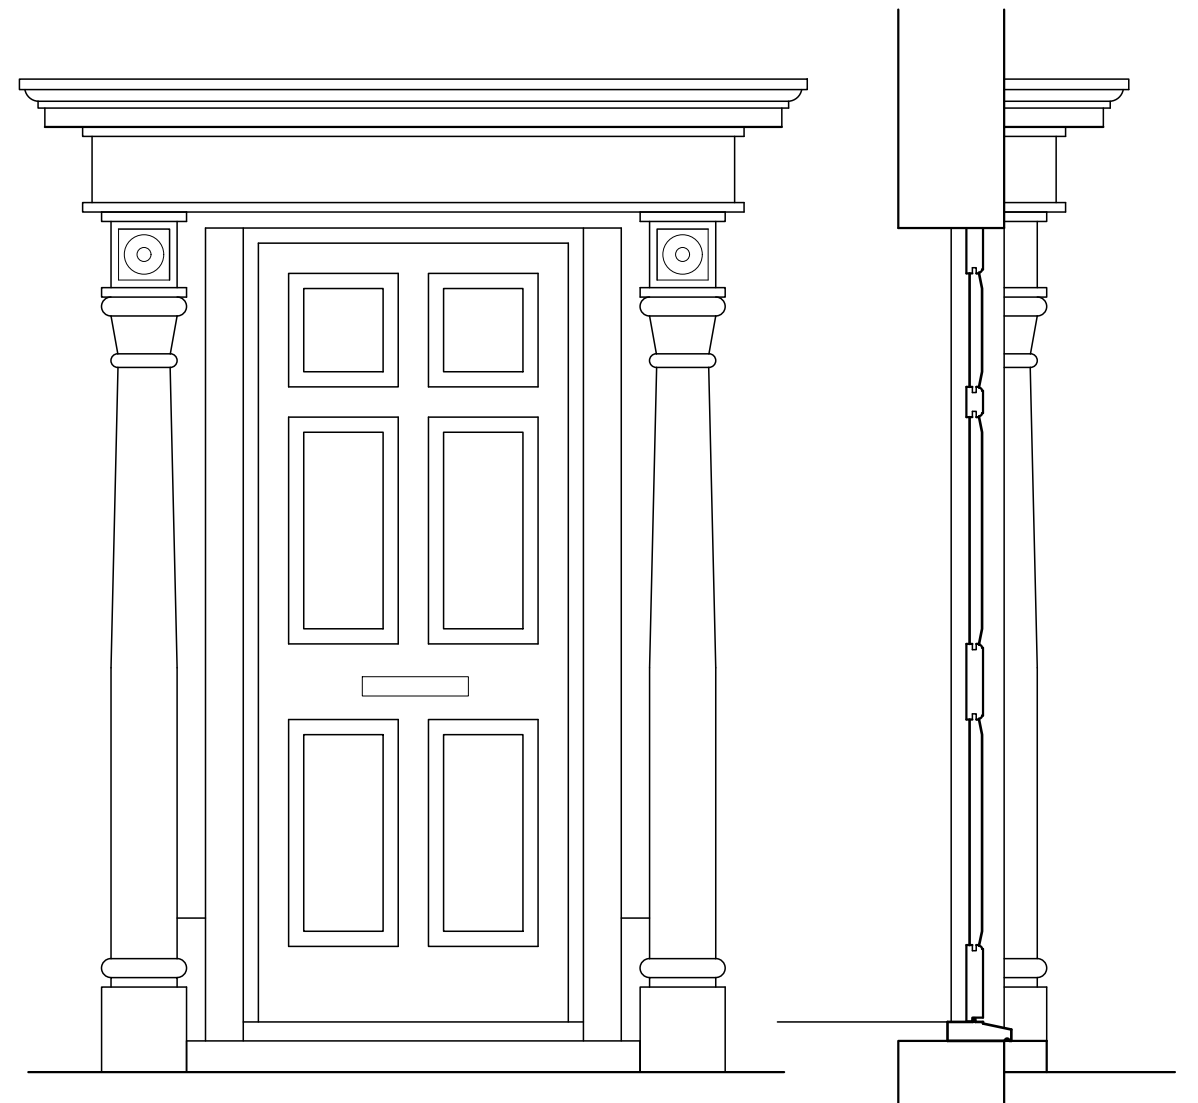


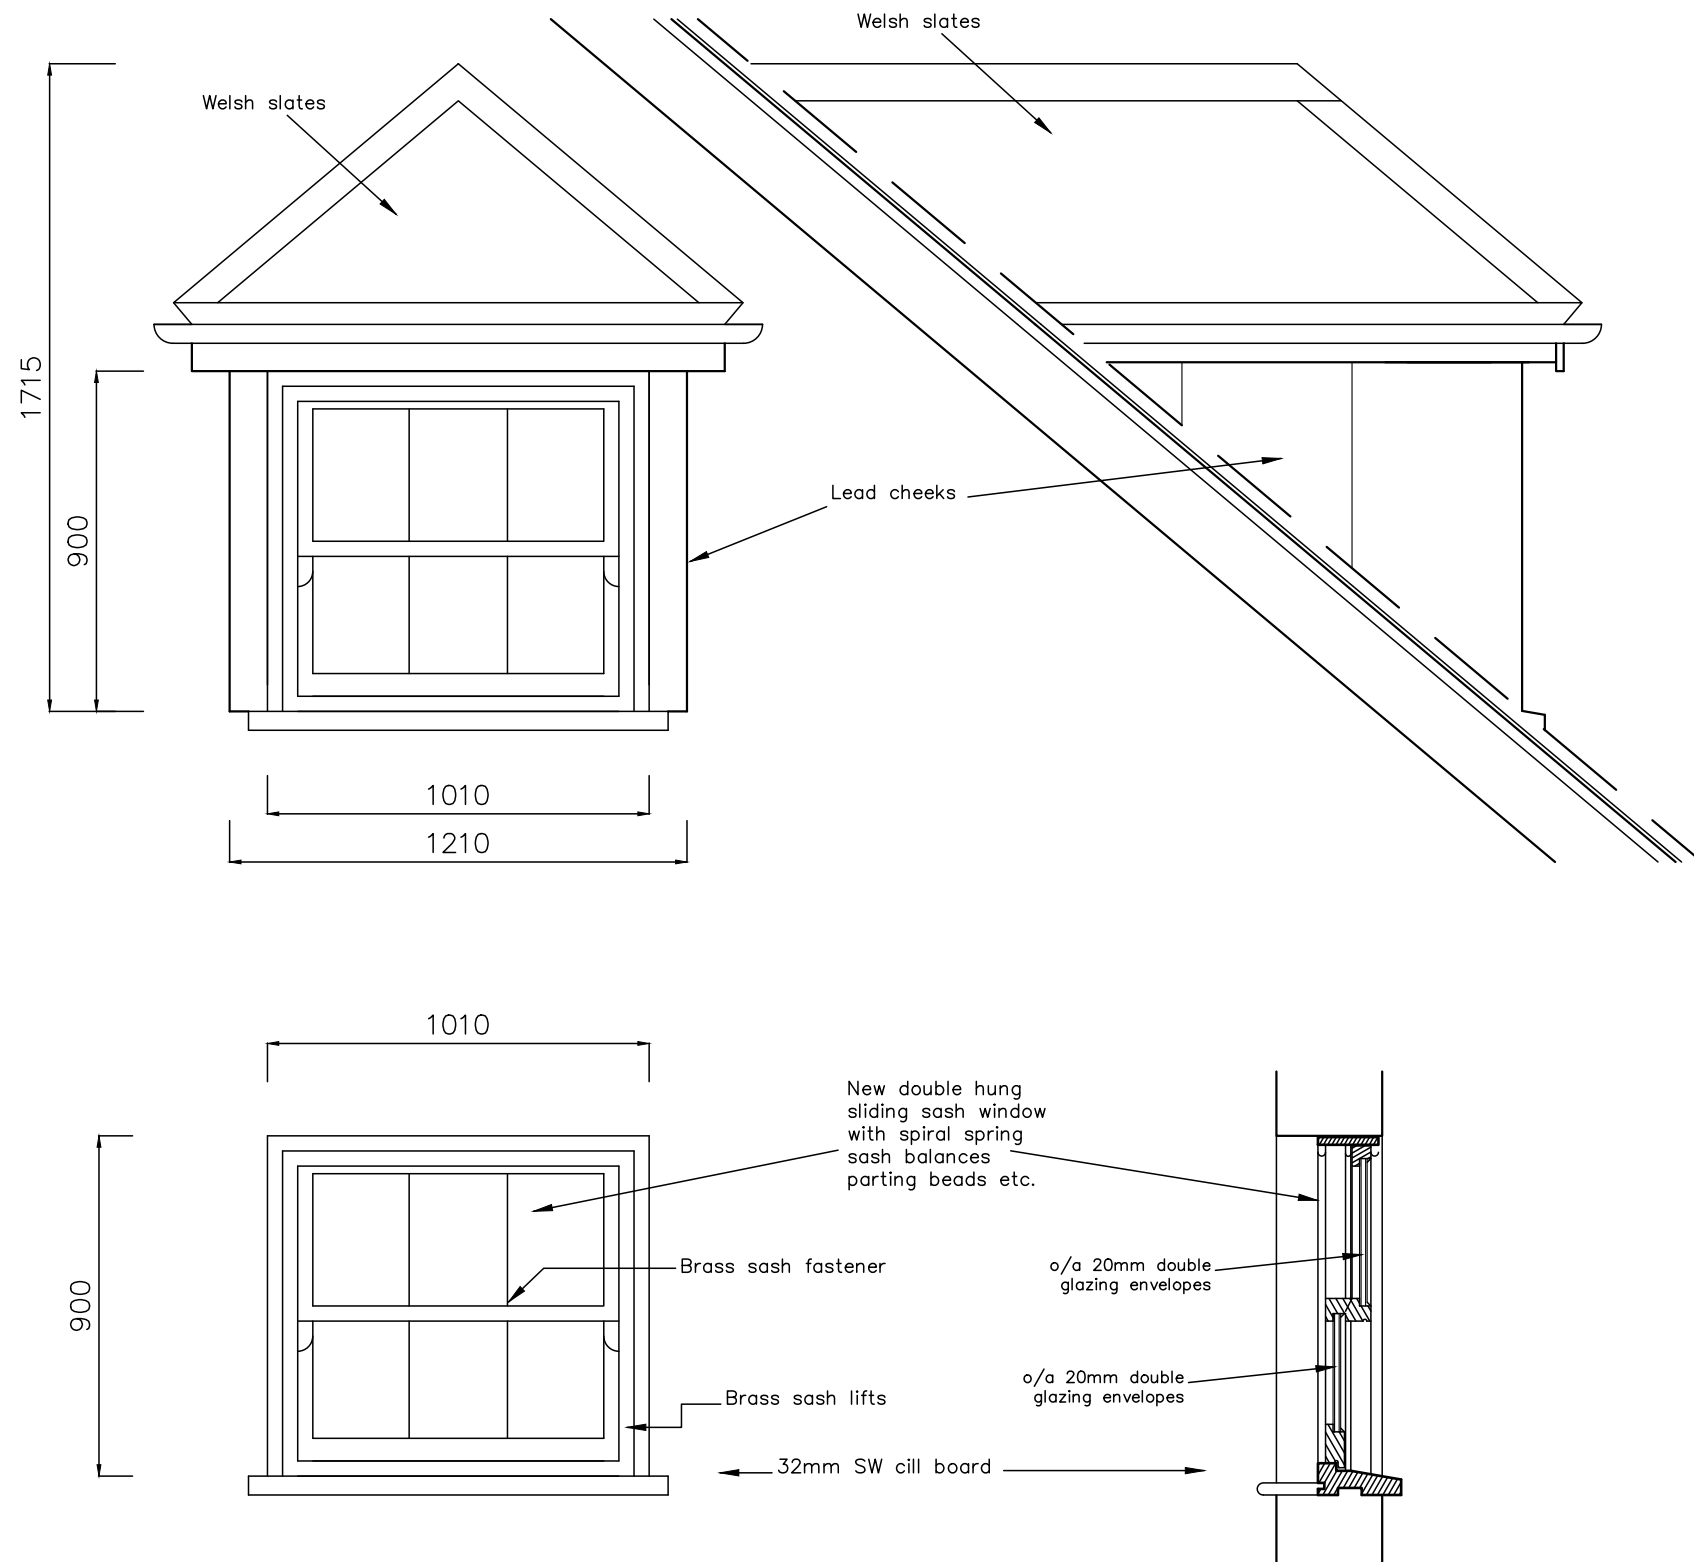

23 South Street
Emsworth
PO10 7EG

TIMBER WINDOW AND DOOR DETAILS

Revisions	a) Note/Date/Initial
	b)
	c)
	d)

CAD

Critchley Architecture And Design
Contact: 02392 474 919 | info@caad.online

The Old Brewery, 15E South Street, Havant, PO9 1BU



Scale A3 = 1:20
Drawn JHL
Date 26/09/18

1530-702⁰

2m

4m

6m

8m