


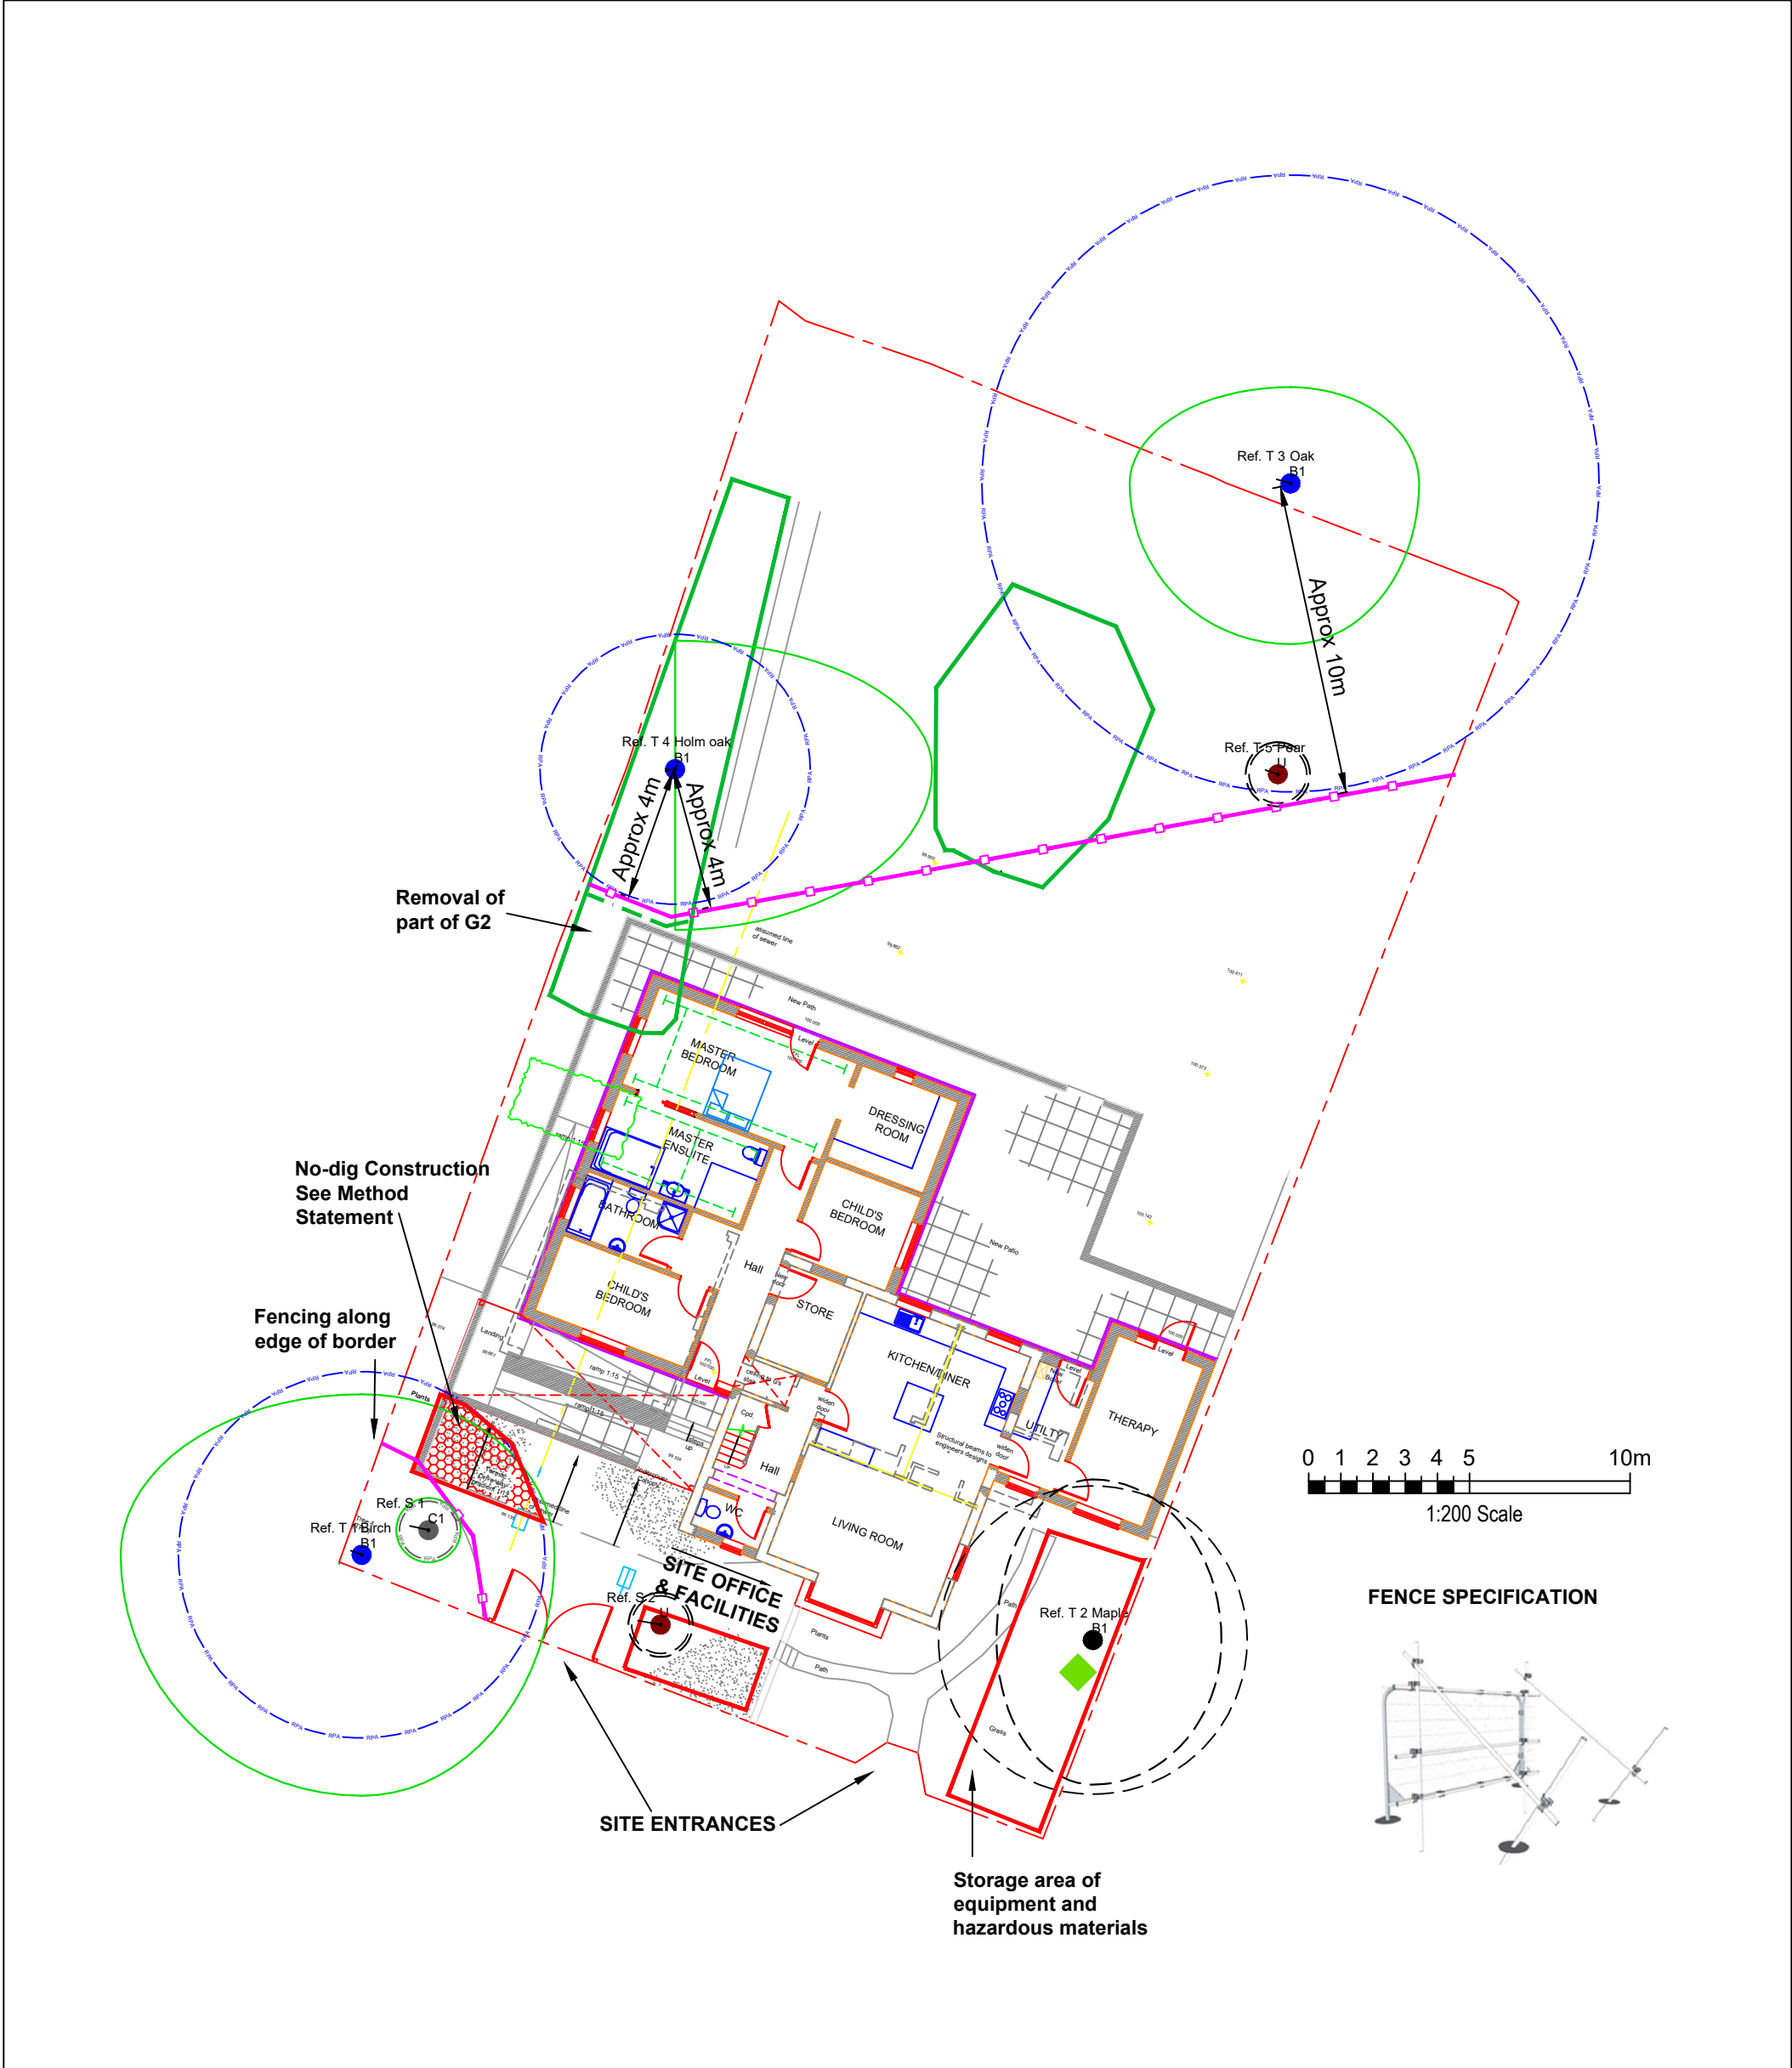

Arbor Cultural

36 Central Avenue, West Molesey, Surrey, KT8 2QZ

T 0333 577 5523 M 07899 984162

E: admin@arbor-cultural.co.uk W: www.arbor-cultural.co.uk

Notes:

Legend

CATEGORY A TREE

CATEGORY B TREE

CATEGORY C TREE

CATEGORY U TREE

ROOT PROTECTION AREA (RPA)
Coloured by Tree Category

MODIFIED ROOT PROTECTION AREA (MRPA)

CROWN SPREAD

TREE TO BE REMOVED

PROTECTIVE FENCING

TEMPORARY GROUND PROTECTION

"NO-DIG" CONSTRUCTION

CEZ
CONSTRUCTION EXCLUSION ZONE

NEW TREE

SOIL TEST

SHADE (CURRENT)

SHADE (FUTURE)

LOW BRANCH DIRECTION

HAND- DIG EXCAVATION

Client: Mr Taylor Britton

Project: 40 Rowlands Avenue, Waterlooville Hampshire PO7 7RU

Title: TREE CONSTRAINTS PLAN
TREE PROTECTION PLAN

Date: 11/04/18 Scale: 1:200 Original Paper Size: A3

Drawn: IST Checked: N/A Job Ref: AC.2018.083

Drawing Number: TPP-01 Rev: A

Arbor Cultural

www.arbor-cultural.co.uk