
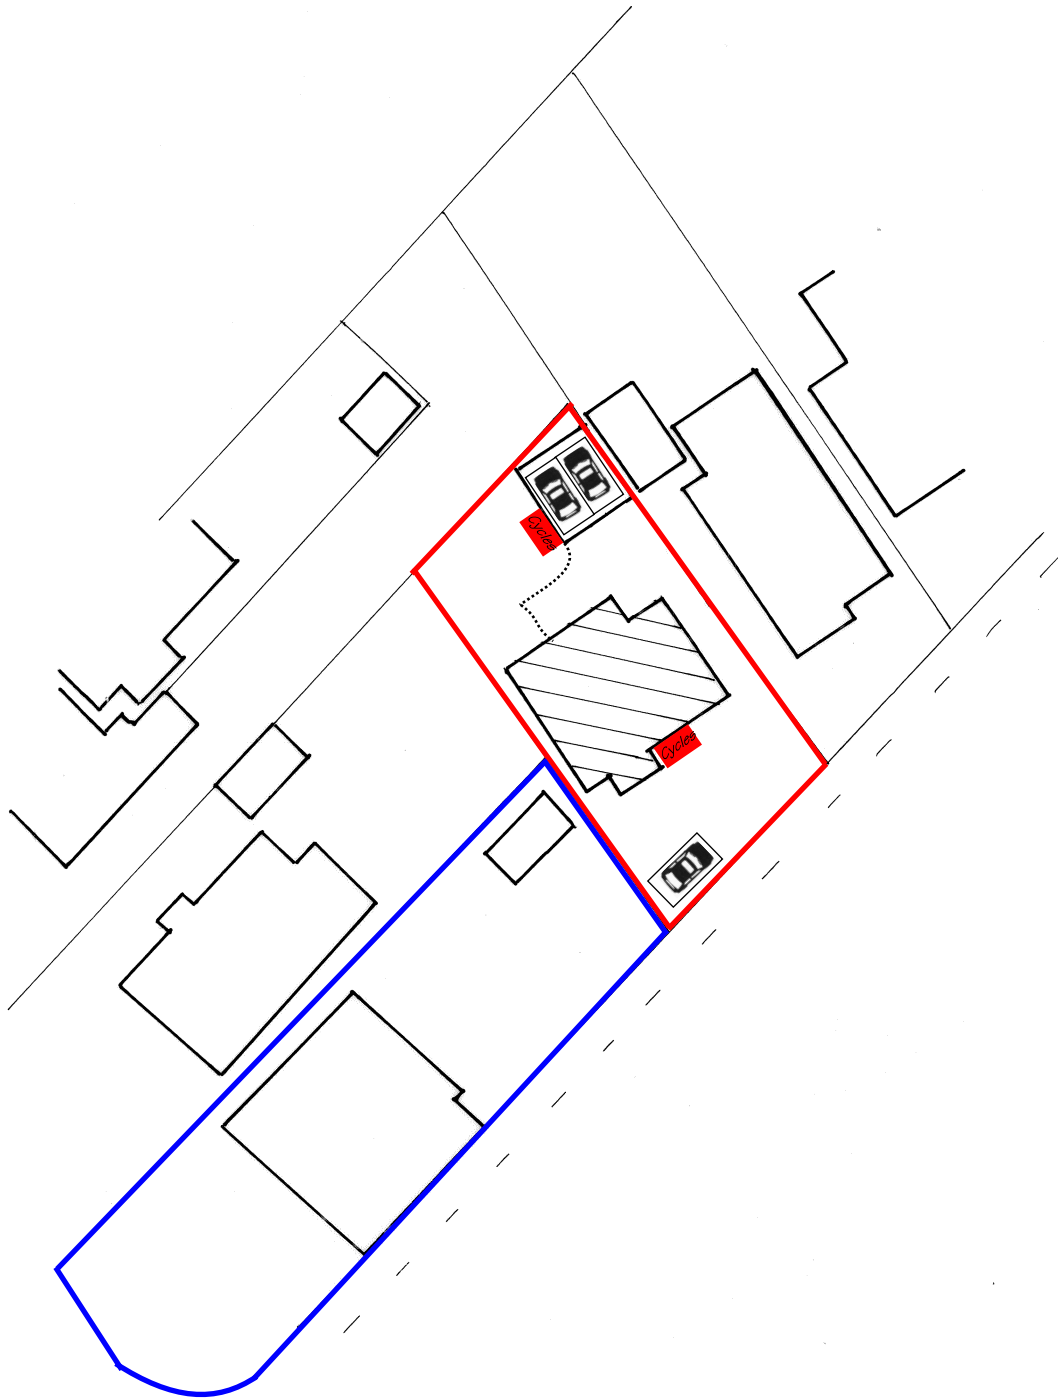


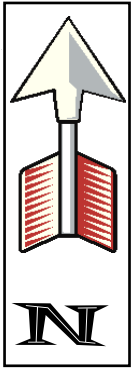

Site Layout Plan

1a Milton Road, Waterloooville

Scale - 1:500 @ A4 Page Size

Drawing No. 5153/500 - Rev A

