



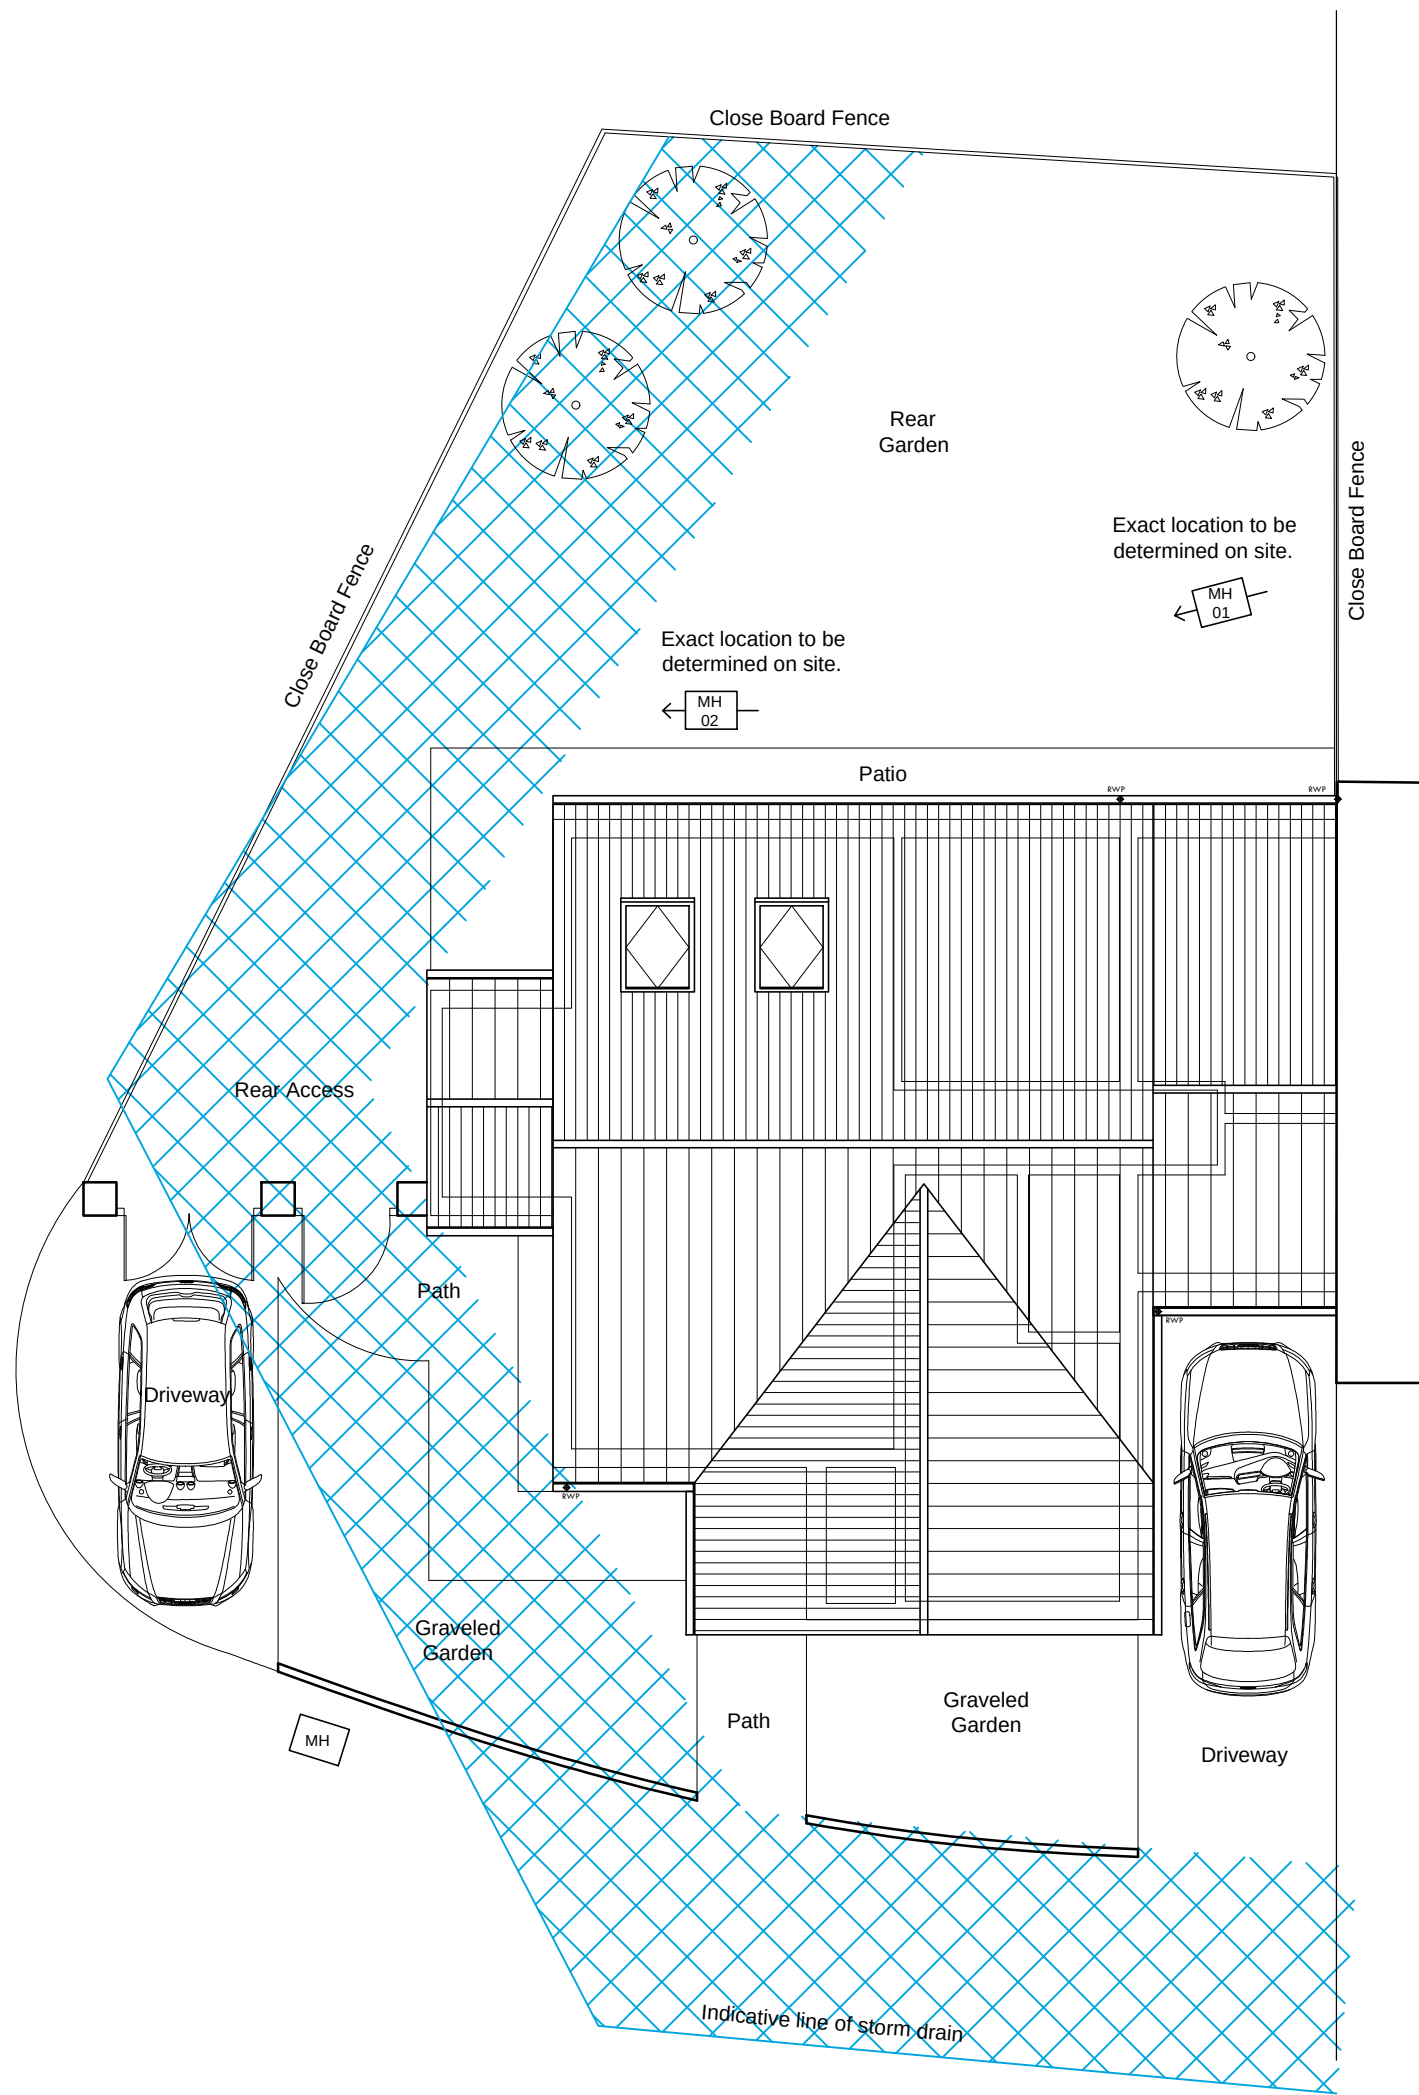

BLOCK PLAN
Scale: 1:100

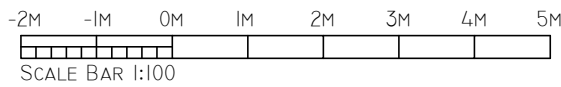

SITE LOCATION PLAN
Scale 1:1000



rev	date	by	description

PLANNING ISSUE

DANIEL FENN ACIAT

ARCHITECTURAL CONSULTANT

07900240630 - DGFENN@GOGGLEMAIL.COM

CLIENT:

Tom Croome & Katie Hewitt

PROJECT:

7 Bryony Way
Waterlooville
Hampshire. PO7 8HQ

PLAN TITLE:

Block Plan and Site Location Plan
as Proposed

SCALE:

1:100 / 1:1000

DATE:

September 2018

DRAWING NO:

P2-001

DRAWN BY:

DF

REVISIONS:

-