



PROPOSED ADDITIONS AND NEW STORE  
51, FATHOMS REACH, HAYLING I. HANTS  
FOR MR & MRS B. ATKINS

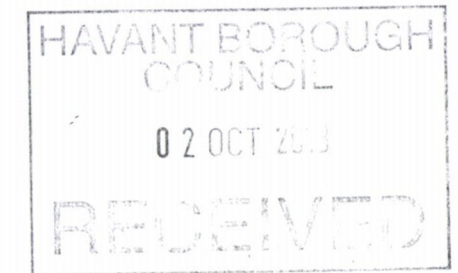

EXISTING GROUND FLOOR

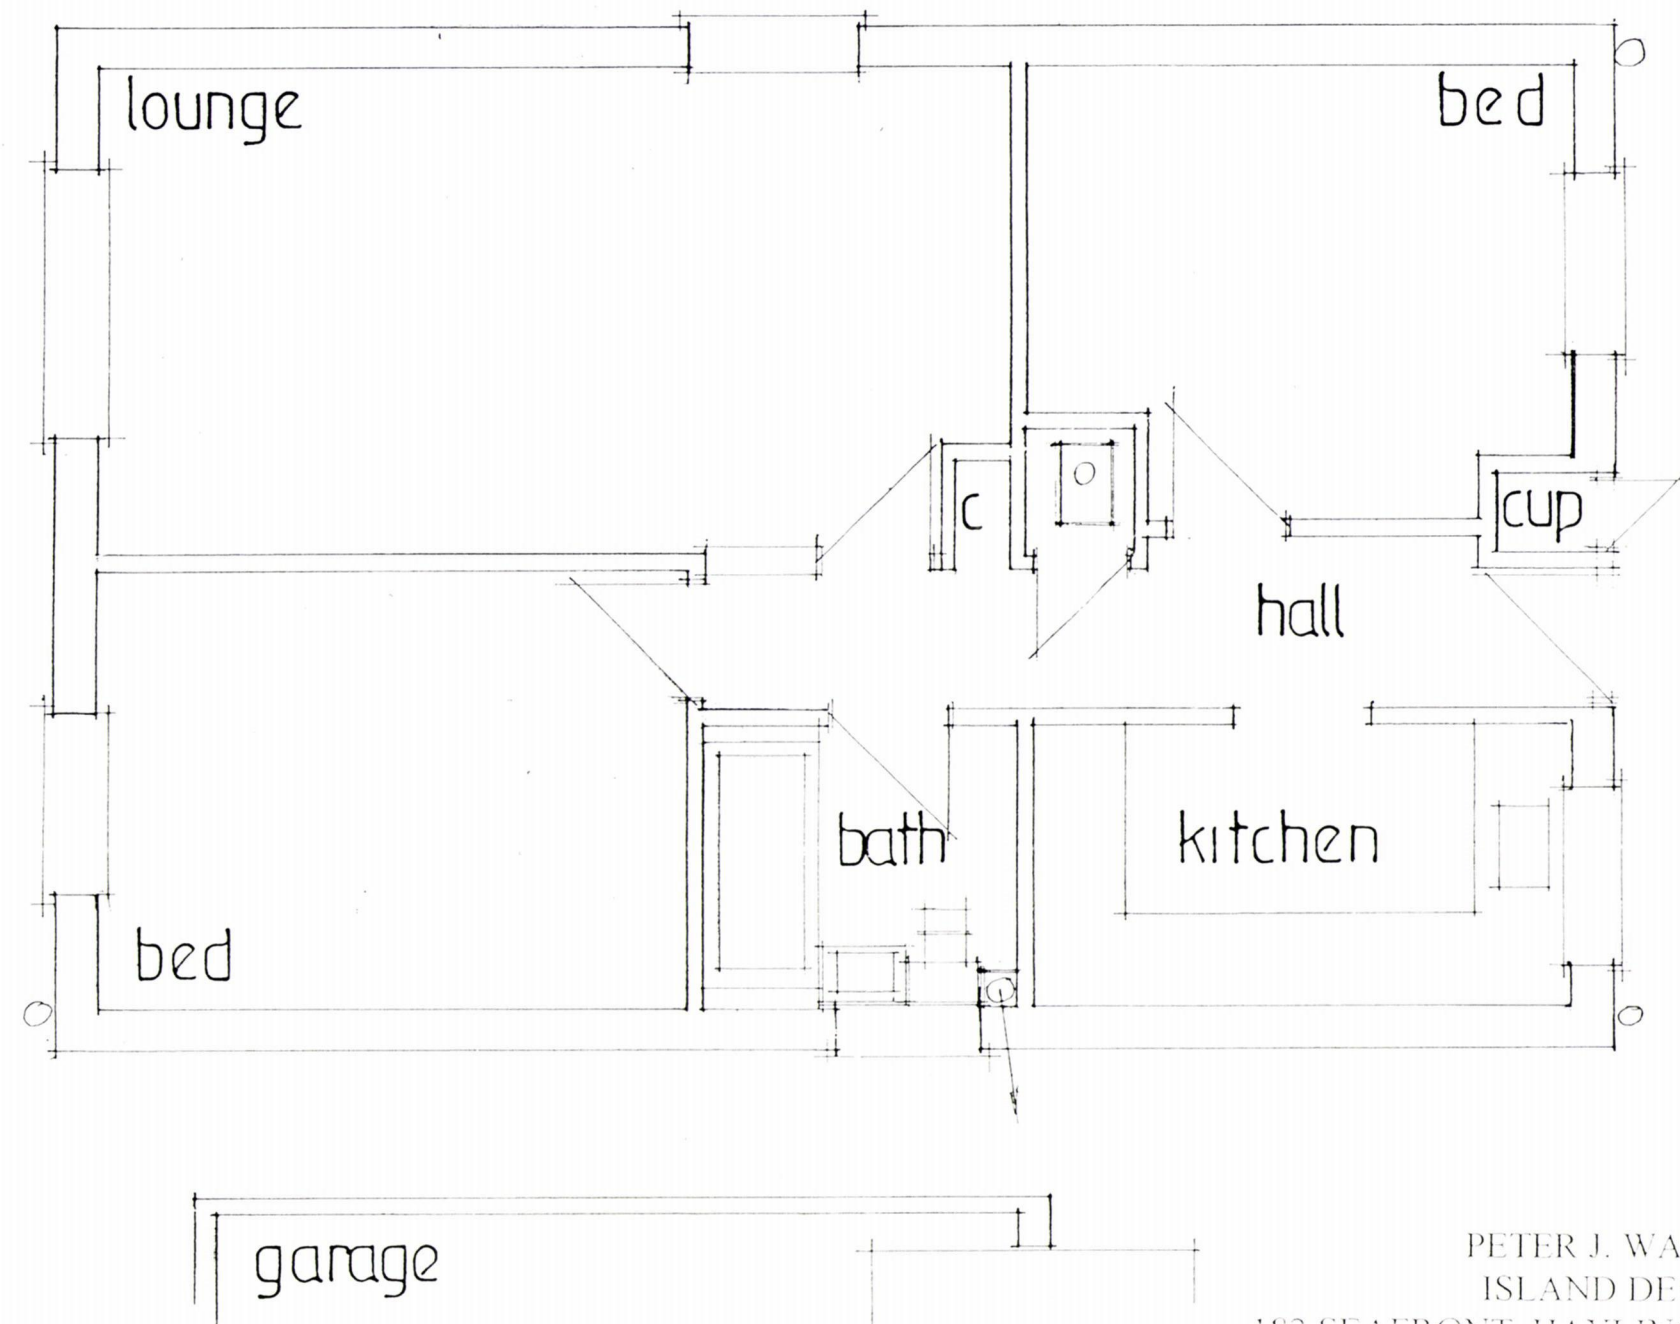

date sept 18  
scale 1:50

PETER J. WALKER  
ISLAND DESIGN  
182 SEAFRONT, HAYLING ISLAND, HANTS  
PO11 9AN  
Tel : 02392467571