


0 2 4 6 8 10


PHYSICAL SCALE IN METERS @ 1:100

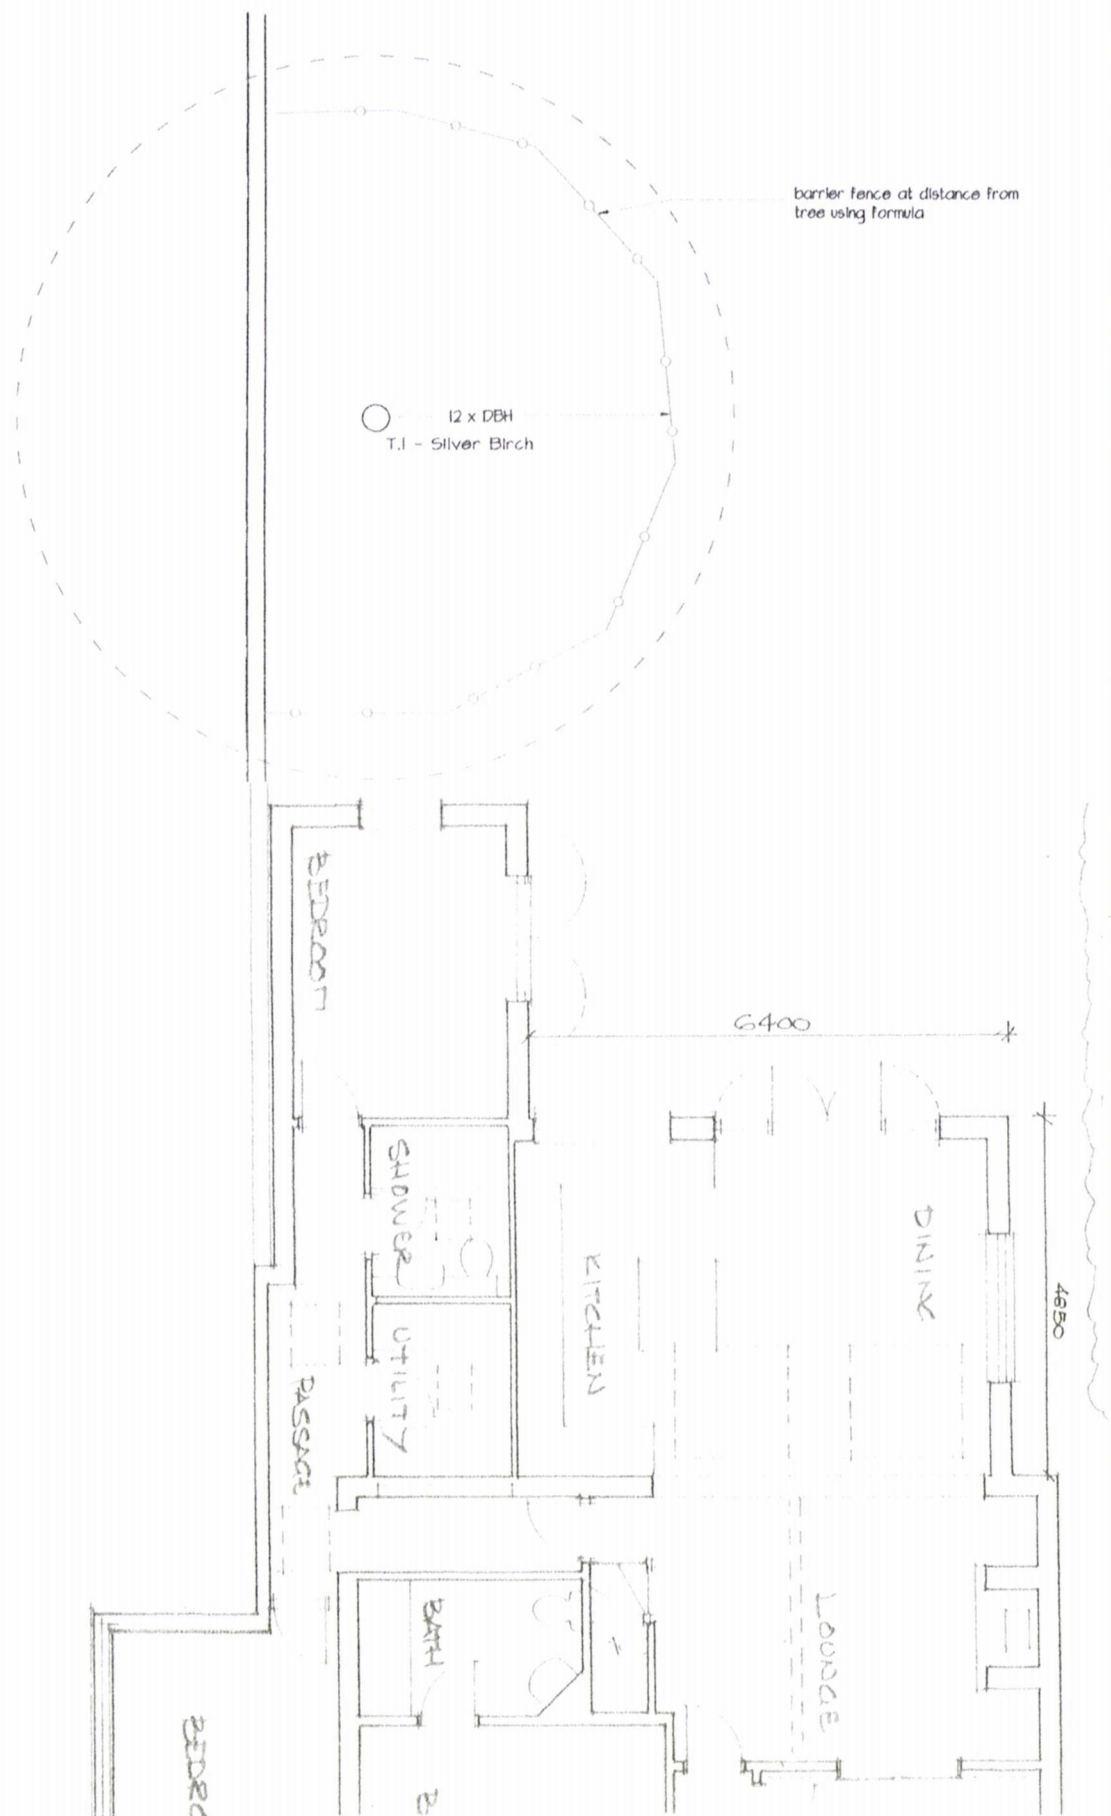

Proposed Tree Protection

EXTENSION & ALTERATIONS - 48 Kings Road, Emsworth. PO10 7HN

Default specification barrier.

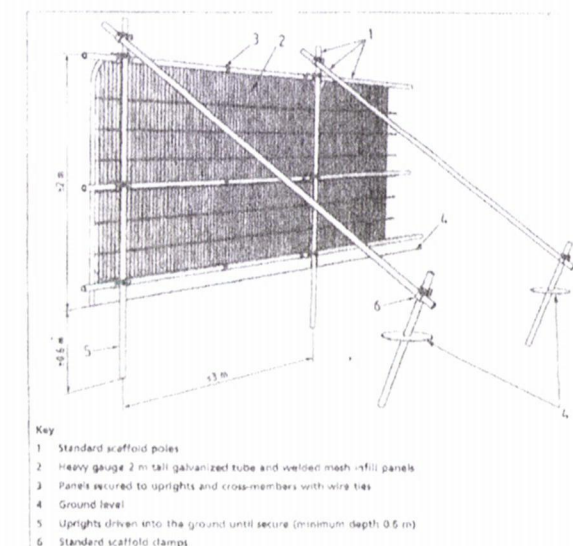

TREE LEGEND:

T.1 - Silver Birch

TREE PROTECTION

○ ○ ○ ○ = Protective barrier fence

Barriers to be erected prior to works commencing on site and removed at completion of the works.

Barriers to provide tree protection zones are drawn showing an indication of the distance from the trees. Use the formula $12 \times \text{DBH}$, where DBH = diameter of trunk at 1.5m above ground level, to calculate the final distance and location of barriers to protect the trees as identified. Include for tree protection zone notices to be fixed to the barriers indicating restricted access and prohibited area to prevent entry.

TREES REQUIRING PROTECTION are

T.1. Birch Tree (TPO)

HAVANT BOROUGH
COUNCIL

26 OCT 2018

RECEIVED

TREE PROTECTION
EXTENSION
AND ALTERATIONS
AT
48 KINGS ROAD
EMSWORTH
PO10 7HN

OCTOBER 2018

1:100 (A3)

DRG No 4.