


MATERIAL KEY

- FACING BRICKWORK
- RENDER
- TILE HANGING

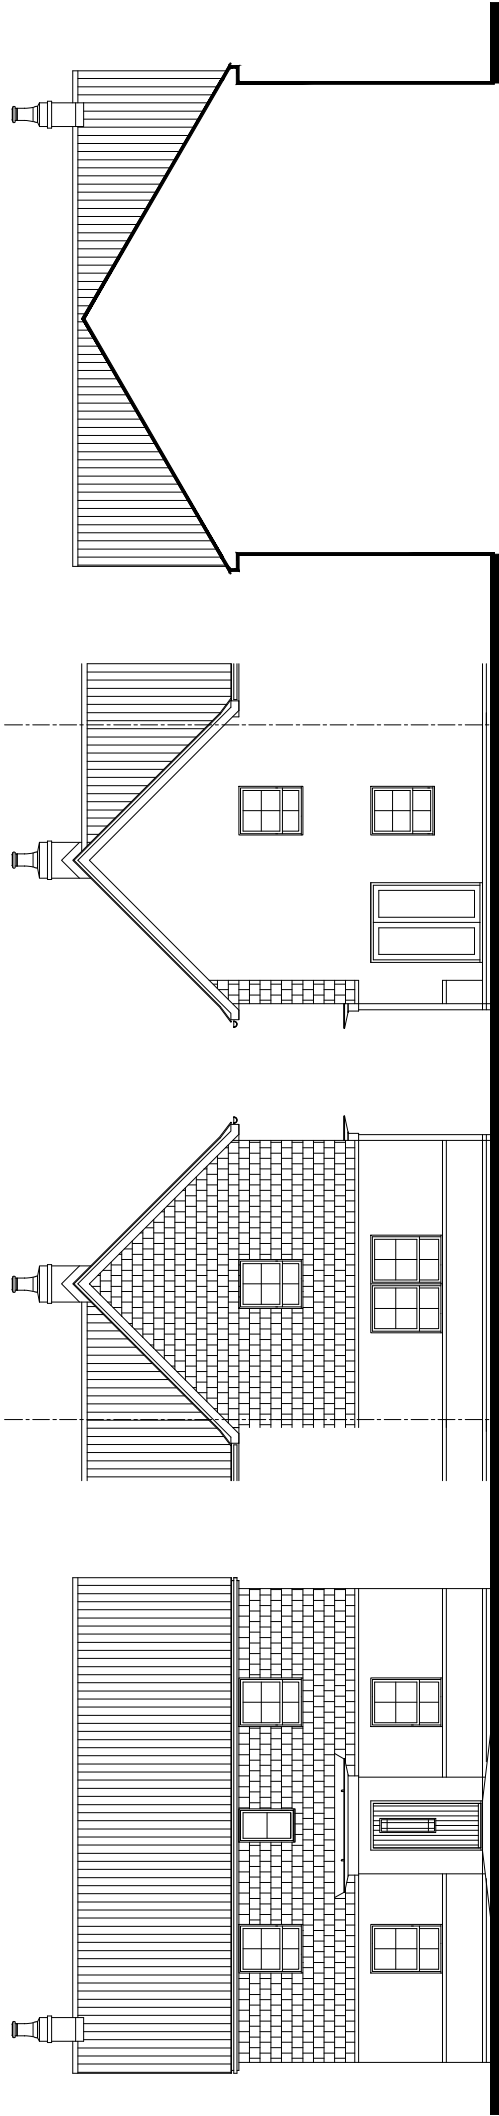


FRONT ELEVATION


SIDE ELEVATION 1

SIDE ELEVATION 2

SECTION/REAR ELEVATION

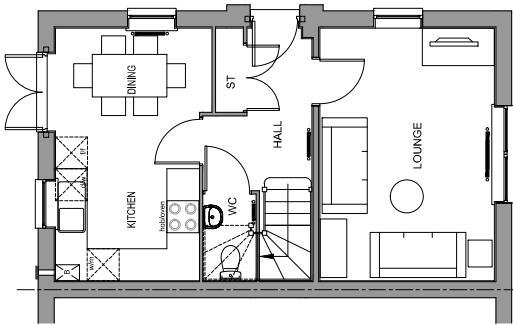

GROUND FLOOR PLAN

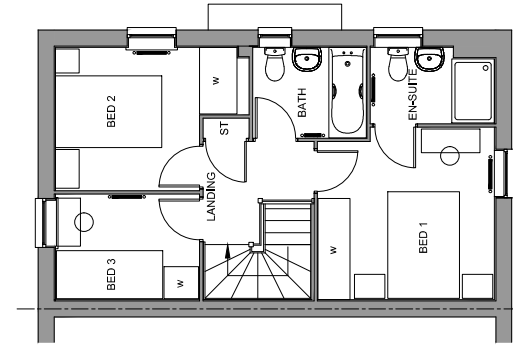

FIRST FLOOR PLAN

PLOT NUMBERS:

AS: 09, 122

OPP: 18, 121

NOTE: ALL FLUES, METERS & EXTRACT POSITIONS TO BE CONFIRMED.

SOLAR PANELS TYPE, SIZE & ORIENTATION TO BE AGREED. PLOT SPECIFIC

MORESBY (END)

VARIANT 1

BEDROOM ALLOCATION 3B/5P

2 STOREY

FLOOR AREA: 854sqft/79.4m² (GIFA)

M 1:100

0 1 2 3 4 5 6 7 8 9 10 (m)

